WHITE SAND APARTMENTS

AMADU BELLO WAY, NIGERIA

Java Design Concepts LTD

LIST OF DRAWINGS

Sheet Number	Sheet Name	Scale
A000	COVER	
A100	LIST OF DRAWINGS	
A101	GENERAL NOTES	
A102	MASTER PLAN	1/200
A201	FOURTH FLOOR FURNITURE PLAN	1/100
A202	LEVEL 5 (TYPICAL A) FURNITURE PLAN	1/100
A203	LEVEL 6 (TYPICAL B) FURNITURE PLAN	1/100
A204	LEVEL 7 (TYPICAL C) FURNITURE PLAN	1/100
A205	LEVEL 8 (TYPICAL D) FURNITURE PLAN	1/100
A206	GROUND FLOOR BLOCK-WORK PLAN	1/100
A207	FIRST FLOOR BLOCK-WORK PLAN	1/100
A208	SECOND FLOOR BLOCK-WORK PLAN	1/100
A209	THIRD FLOOR BLOCK-WORK PLAN	1/100
A210	FOURTH FLOOR BLOCK-WORK PLAN	1/100
A211	LEVEL 5 (TYPICAL A) BLOCK-WORK PLAN	1/100
A212	LEVEL 6 (TYPICAL B) BLOCK-WORK PLAN	1/100
A213	LEVEL 7 (TYPICAL C) BLOCK-WORK PLAN	1/100
A214	LEVEL 8 (TYPICAL D) BLOCK-WORK PLAN	1/100
A215	ROOF BLOCK-WORK PLAN	1/100
A216	HELI PAD BLOCK-WORK PLAN	1/100
A217	GROUND FLOOR ARCH. PLAN	1/100
A218	FIRST FLOOR ARCH. PLAN	1/100
A219	SECOND FLOOR ARCH. PLAN	1/100
A220	THIRD FLOOR ARCH. PLAN	1/100
A221	FOURTH FLOOR ARCH. PLAN	1/100
A222	LEVEL 5 (TYPICAL A) FLOOR ARCH. PLAN	1/100
A223	LEVEL 6 (TYPICAL B) FLOOR ARCH. PLAN	1/100
A224	LEVEL 7 (TYPICAL C) FLOOR ARCH. PLAN	1/100
A225	LEVEL 8 (TYPICAL D) FLOOR ARCH. PLAN	1/100
A226	ROOF ARCH. PLAN	1/100
A227	HELI PAD ARCH. PLAN	1/100
A301	GROUND FLOOR TILING LAYOUT PLAN	1/100
A302	FIRST FLOOR TILING LAYOUT PLAN	1/100
A303	SECOND FLOOR TILING LAYOUT PLAN	1/100
A304	THIRD FLOOR TILING LAYOUT PLAN	1/100
A305	FOURTH FLOOR TILING LAYOUT PLAN	1/100
A306	LEVEL 5 (TYPICAL A) FLOOR TILING LAYOUT PLAN	1/100
A307	LEVEL 6 (TYPICAL B) FLOOR TILING LAYOUT PLAN	1/100
A308	LEVEL 7 (TYPICAL C) FLOOR TILING LAYOUT PLAN	1/100
A309	LEVEL 8 (TYPICAL D) FLOOR TILING LAYOUT PLAN	1/100
A310	GROUND FLOOR CEILING PLAN	1/100
A311	FIRST FLOOR CEILING PLAN	1/100
A312	SECOND FLOOR CEILING PLAN	1/100
A313	THIRD FLOOR CEILING PLAN	1/100
A314	FOURTH FLOOR CEILING PLAN	1/100
A315	LEVEL 5 (TYPICAL A) CEILING PLAN	1/100
A316	LEVEL 6 (TYPICAL B) CEILING PLAN	1/100
A317	LEVEL 7 (TYPICAL C) CEILING PLAN	1/100
A318	LEVEL 8 (TYPICAL D) CEILING PLAN	1/100
A401	SECTION A-A & SECTION B-B	1/200
A402	ELEVATIONS 1&2	1/200
A403	ELEVATIONS 3&4	1/200
A501	DOORS DETAILS 1	1/20
A502	DOORS DETAILS 2	1/20
A503	WINDOWS DETAILS	1/20
A504	CURTAIN WALL DETAILS	1/20
A601	WALL SECTIONS	1/25
A602	TOILETS DETAILS	1/25
A603	TOILETS DETAILS	1/25
A604	TYPICAL STAIRCASE DETAILS	1/25
A605	TYPICAL STAIRCASE DETAILS	Varies
A701	TYPICAL DETAILS	Varies
A801	FINISHING SCHEDULE 1	
A802	FINISHING SCHEDULE 2	

ISSUES & REVISIONS

Revision Number	Revision Date	Revision Description

CLIENT:
MR. HUSSEIN REZEK

PROJECT NAME:
LAGOS WHITE SAND APPARTMENTS

CONSULTANT OFFICE
Java Design Concepts LTD

ACTIVITY	NAME	SIGNATURE
DESIGNED BY:		
DRAWN BY:		
APPROVED BY:		

DRAWING TITLE:
LIST OF DRAWINGS

DRAWING no:
A100

DATE: 10 JULY 2021


SCALE:

SIZE: A0


GENERAL NOTES:

The below notes clarify the symbols, hatches, and abbreviations included in the following Architectural Drawings (subject to the approval of the consultant)

Axis: Grids and Naming (vertical axis to be ordered alphabetically and horizontal axis to be numbered)

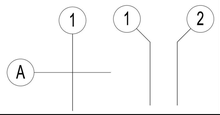

Elevation Marks: to include above the number of the elevation and below the number of the Drawing sheet

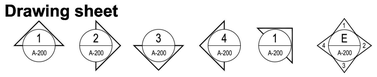

Section Marks: to include above the section alphabet and below the number of the Drawing sheet



Wall Section Marks: to include above the wall section number and below the number of the Drawing sheet



Drawing / Detail Title



CUTLINE:

STAIR ARROW:


SUB-TEXT:

EPOXY BASED PAINT ON CEMENT/SAND PLASTER — LIFT LOBBY


REVISION:



DETACH LINE ANNOTATION:

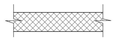

Level Marks: to be included in all plans, sections, & elevations in meters

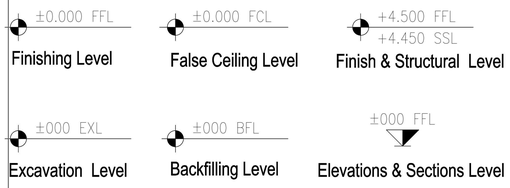


CROSS REFERENCE MARKS



ROOM NUMBERING

MASTER BEDROOM
G-000


DIMENSIONS (EXTERNAL / INTERNAL)

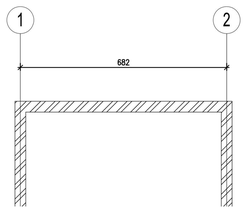


ABBREVIATIONS

SSL: STRUCTURAL SLAB LEVEL
FFL: FINISH FLOOR LEVEL
FCL: FALSE CEILING LEVEL
EXL: EXCAVATION LEVEL
BFL: BACKFILLING LEVEL
RC: REINFORCED CONCRETE
CMU: CONCRETE MASONRY UNITS
DG: GLASS DOOR
DW: WOODEN DOOR
DA: ALUMINUM DOOR
DS: SERVICE DOOR
WA: ALUMINUM WINDOW
LAV: LAVATORY
WC: WATER CLOSET

OPENINGS SIGNS:

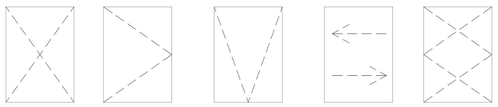

HATCHING REFERENCE

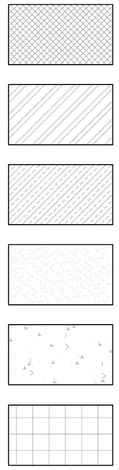

ISSUES & REVISIONS

Revision Number	Revision Date	Revision Description

CLIENT:
MR. HUSSEIN REZEK

PROJECT NAME:
LAGOS WHITE SAND APPARTMENTS

CONSULTANT OFFICE
Java Design Concepts LTD

ACTIVITY	NAME	SIGNATURE
DESIGNED BY:		
DRAWN BY:		
APPROVED BY:		

DRAWING TITLE:

DRAWING no:

DATE: 10 JULY 2021

SCALE:

SIZE: A0

BISHOP OLUWOLE STREET

WALK-WAY

WALK-WAY

WALK-WAY

CD

86°

42' W.F

121.93m

PL4

PL1

54'

W.F
108.91m

33'

356°

176°

W.F

H

KOGI STATE GOVT
LIASON OFFICE

121.26m

PL3

W.F

29'

PL2

CD

CD

AHMADU
BELLO

TBM
1

WAY

ISSUES & REVISIONS

Revision Number	Revision Date	Revision Description

CLIENT:
MR. HUSSEIN REZEK

PROJECT NAME:
LAGOS WHITE SAND APPARTMENTS

CONSULTANT OFFICE
Java Design Concepts LTD

ACTIVITY	NAME	SIGNATURE
DESIGNED BY:		
DRAWN BY:		
APPROVED BY:		

DRAWING TITLE:
MASTER PLAN

DRAWING no:
A102

DATE: 10 JULY 2021

SCALE: 1/200
SIZE: A0



FOURTH FLOOR FURNITURE PLAN

1 / A201 — 1 : 100

ISSUES & REVISIONS

Revision Number	Revision Date	Revision Description

CLIENT:
MR. HUSSEIN REZEK

PROJECT NAME:
LAGOS WHITE SAND APPARTMENTS

CONSULTANT OFFICE
Java Design Concepts LTD

ACTIVITY	NAME	SIGNATURE
DESIGNED BY:		
DRAWN BY:		
APPROVED BY:		

DRAWING TITLE:
FOURTH FLOOR FURNITURE PLAN

DRAWING no:
A201

DATE: 10 JULY 2021

SCALE: 1/100
SIZE: A0



LEVEL 5 (TYPICAL A) FURNITURE PLAN

1 : 100

1 / A202

ISSUES & REVISIONS

Revision Number	Revision Date	Revision Description

CLIENT:
MR. HUSSEIN REZEK

PROJECT NAME:
LAGOS WHITE SAND APPARTMENTS

CONSULTANT OFFICE
Java Design Concepts LTD

ACTIVITY	NAME	SIGNATURE
DESIGNED BY:		
DRAWN BY:		
APPROVED BY:		

DRAWING TITLE:
FLEVEL 5 (TYPICAL A) FLOOR FURNITURE PLAN

DRAWING no:
A202

DATE: 10 JULY 2021

SCALE: 1/100
SIZE: A0



LEVEL 6 (TYPICAL B) FURNITURE PLAN

1 : 100

1 / A203

ISSUES & REVISIONS

Revision Number	Revision Date	Revision Description

CLIENT:
MR. HUSSEIN REZEK

PROJECT NAME:
LAGOS WHITE SAND APPARTMENTS

CONSULTANT OFFICE
Java Design Concepts LTD

ACTIVITY	NAME	SIGNATURE
DESIGNED BY:		
DRAWN BY:		
APPROVED BY:		

DRAWING TITLE:
LEVEL 6 (TYPICAL B) FLOOR FURNITURE PLAN

DRAWING no:
A203

DATE: 10 JULY 2021

SCALE: 1/100
SIZE: A0



LEVEL 7 (TYPICAL C) FURNITURE PLAN

1 : 100

ISSUES & REVISIONS

Revision Number	Revision Date	Revision Description

CLIENT:
MR. HUSSEIN REZEK

PROJECT NAME:
LAGOS WHITE SAND APPARTMENTS

CONSULTANT OFFICE
Java Design Concepts LTD

ACTIVITY	NAME	SIGNATURE
DESIGNED BY:		
DRAWN BY:		
APPROVED BY:		

DRAWING TITLE:
LEVEL 7 (TYPICAL C) FLOOR FURNITURE PLAN

DRAWING no:
A204

DATE: 10 JULY 2021

SCALE: 1/100

SIZE: A0



LEVEL 8 (TYPICAL D) FURNITURE PLAN

1 : 100

1 A205

ISSUES & REVISIONS

Revision Number	Revision Date	Revision Description

CLIENT:
MR. HUSSEIN REZEK

PROJECT NAME:
LAGOS WHITE SAND APPARTMENTS

CONSULTANT OFFICE
Java Design Concepts LTD


ACTIVITY	NAME	SIGNATURE
DESIGNED BY:		
DRAWN BY:		
APPROVED BY:		

DRAWING TITLE:
FLEVEL 8 (TYPICAL D) FLOOR FURNITURE PLAN

DRAWING no:
A205

DATE: 10 JULY 2021

SCALE: 1/100
SIZE: A0

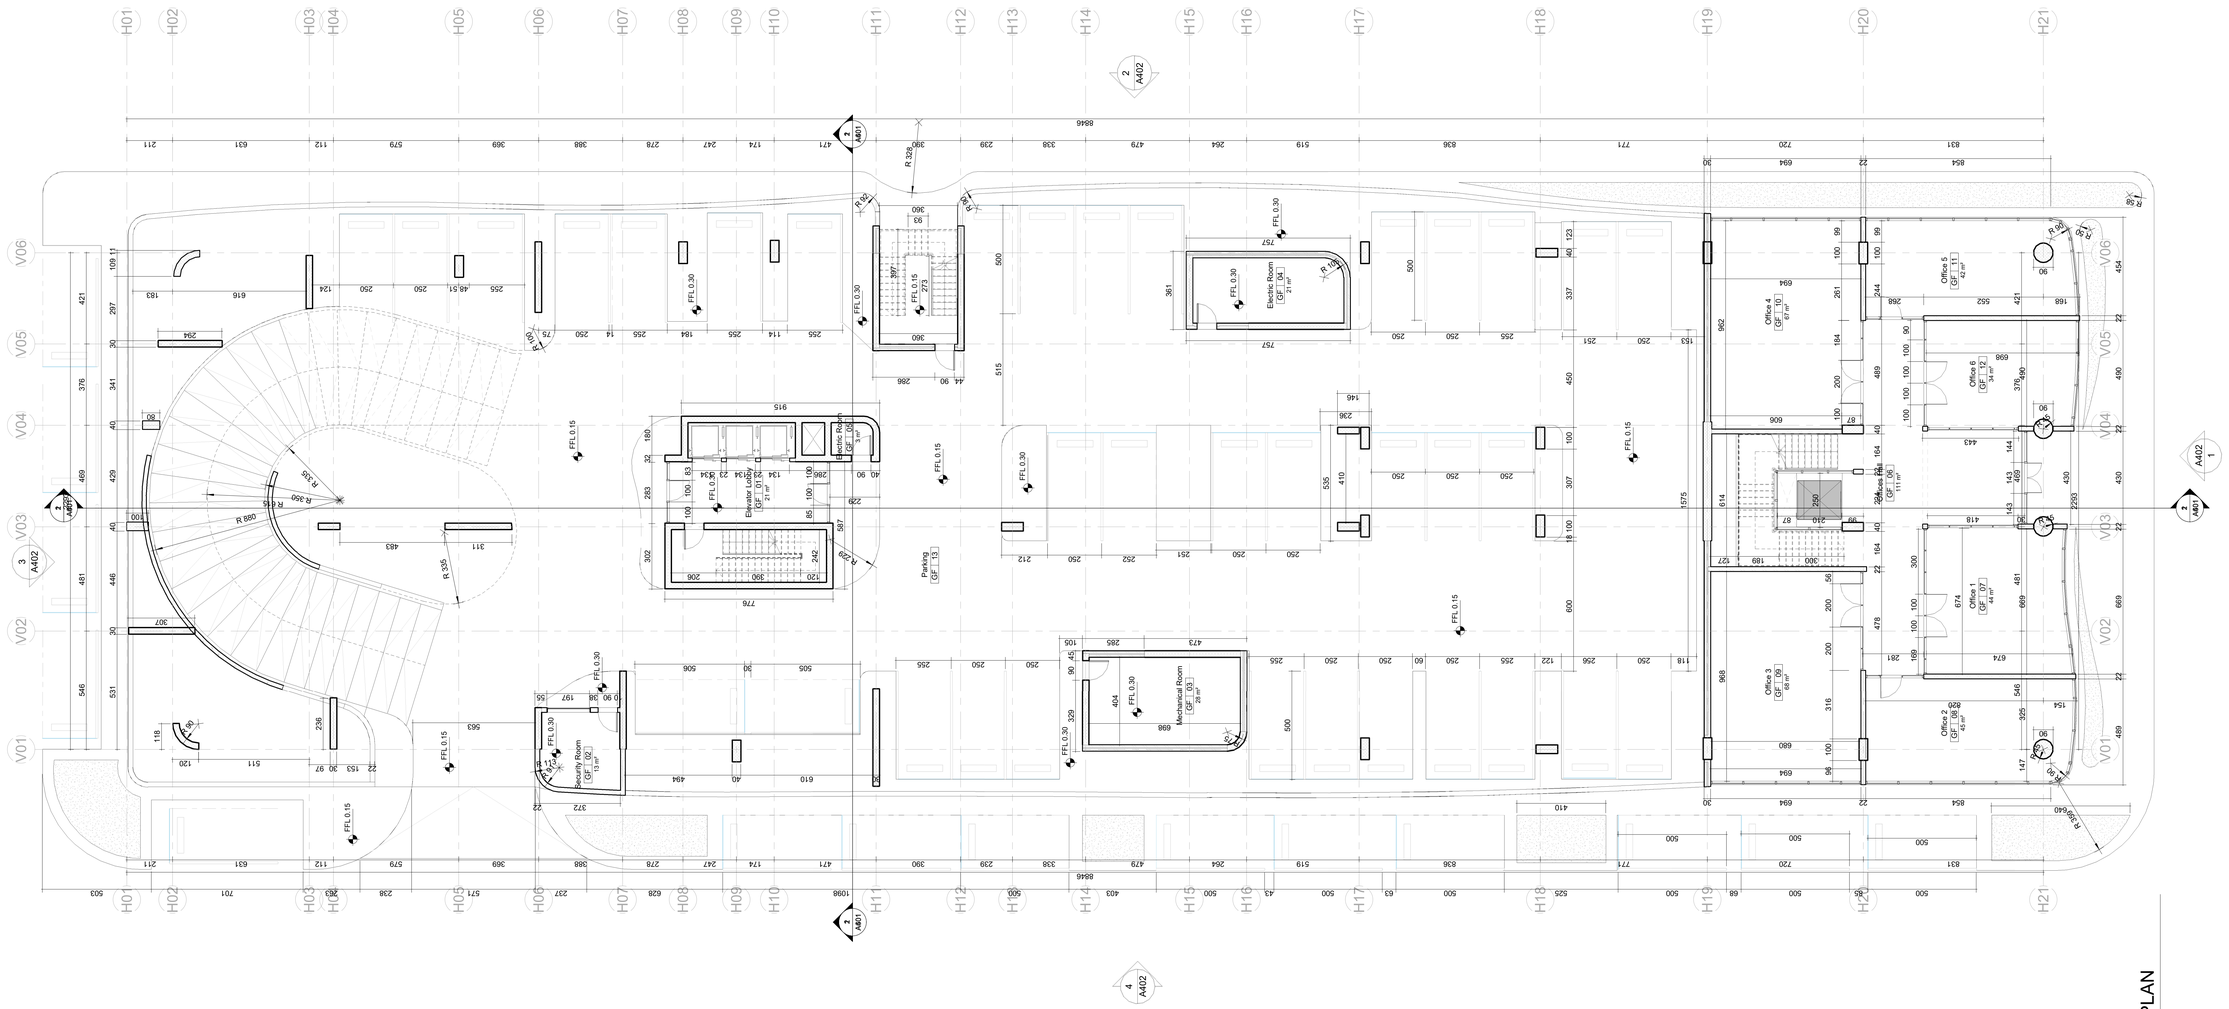

GROUND FLOOR BLOCK-WORK PLAN

1 : 100

ISSUES & REVISIONS

Revision Number	Revision Date	Revision Description

CLIENT:
MR. HUSSEIN REZEK

PROJECT NAME:
LAGOS WHITE SAND APPARTMENTS

CONSULTANT OFFICE
Java Design Concepts LTD


ACTIVITY	NAME	SIGNATURE
DESIGNED BY:		
DRAWN BY:		
APPROVED BY:		

DRAWING TITLE:
GROUND FLOOR
BLOCK-WORK PLAN

DRAWING no:
A206

DATE: 10 JULY 2021

SCALE: 1/100
SIZE: A0

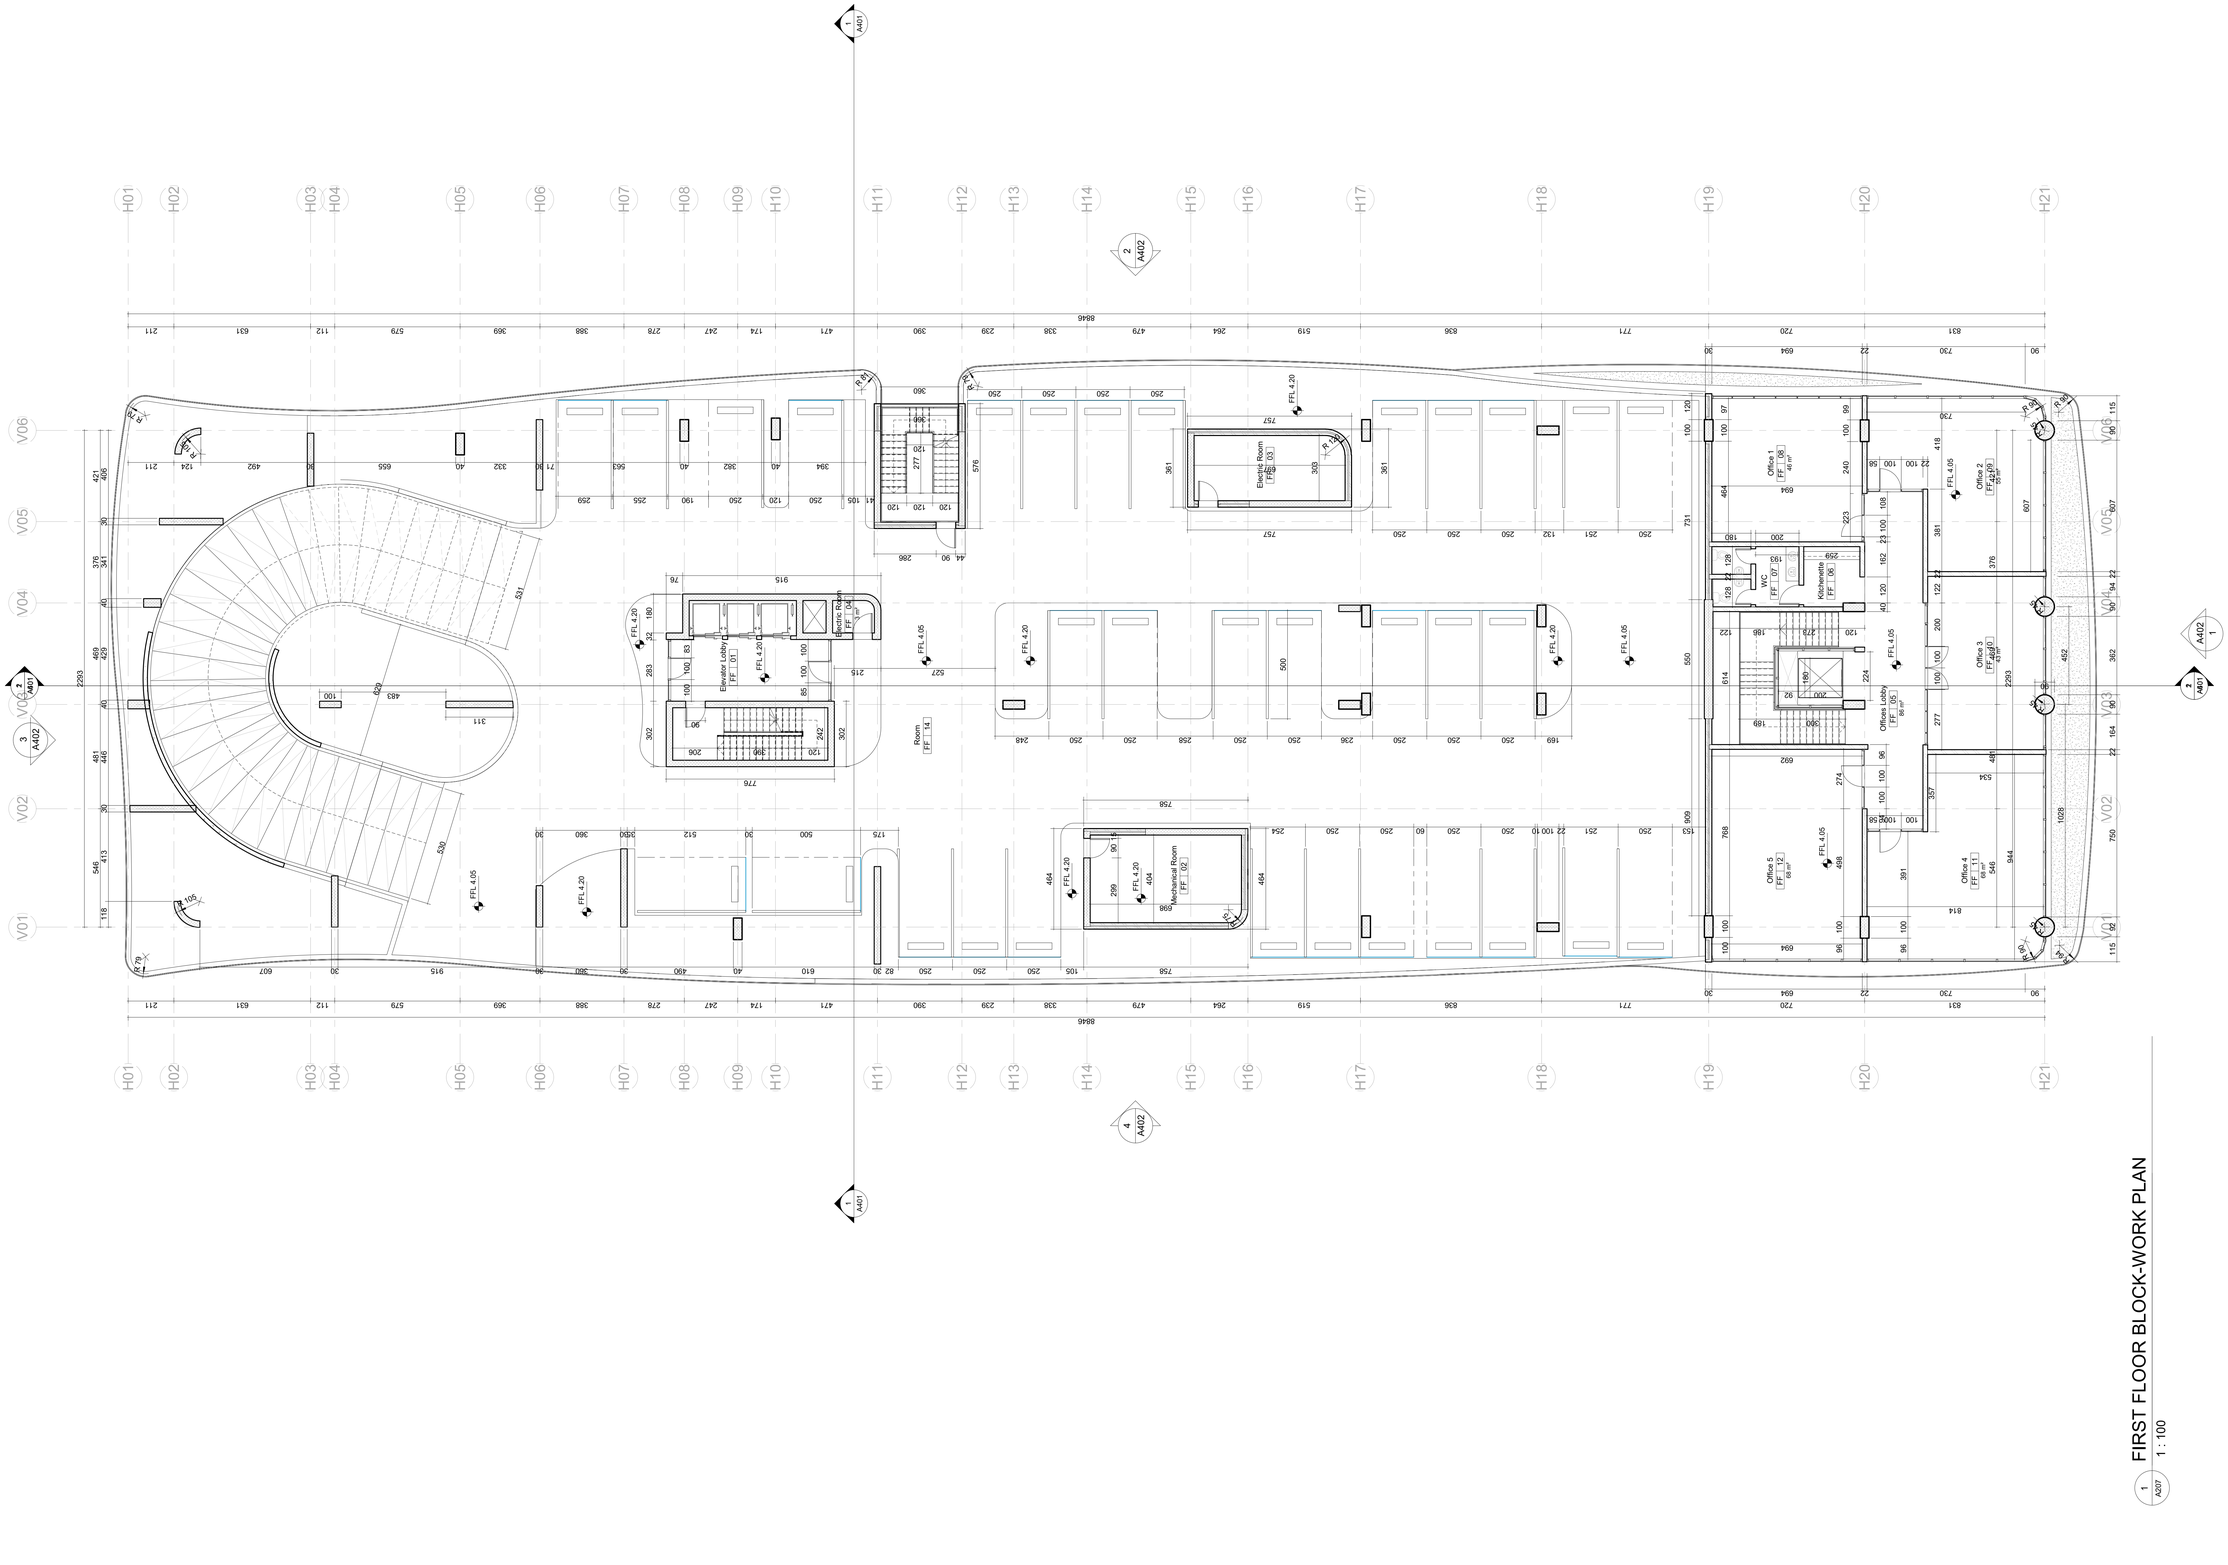

FIRST FLOOR BLOCK-WORK PLAN

1 : 100

ISSUES & REVISIONS

Revision Number	Revision Date	Revision Description

CLIENT:
MR. HUSSEIN REZEK

PROJECT NAME:
LAGOS WHITE SAND APPARTMENTS

CONSULTANT OFFICE
Java Design Concepts LTD


ACTIVITY	NAME	SIGNATURE
DESIGNED BY:		
DRAWN BY:		
APPROVED BY:		

DRAWING TITLE:
FIRST FLOOR BLOCK-WORK PLAN

DRAWING no:
A207

DATE: 10 JULY 2021

SCALE: 1/100
SIZE: A0

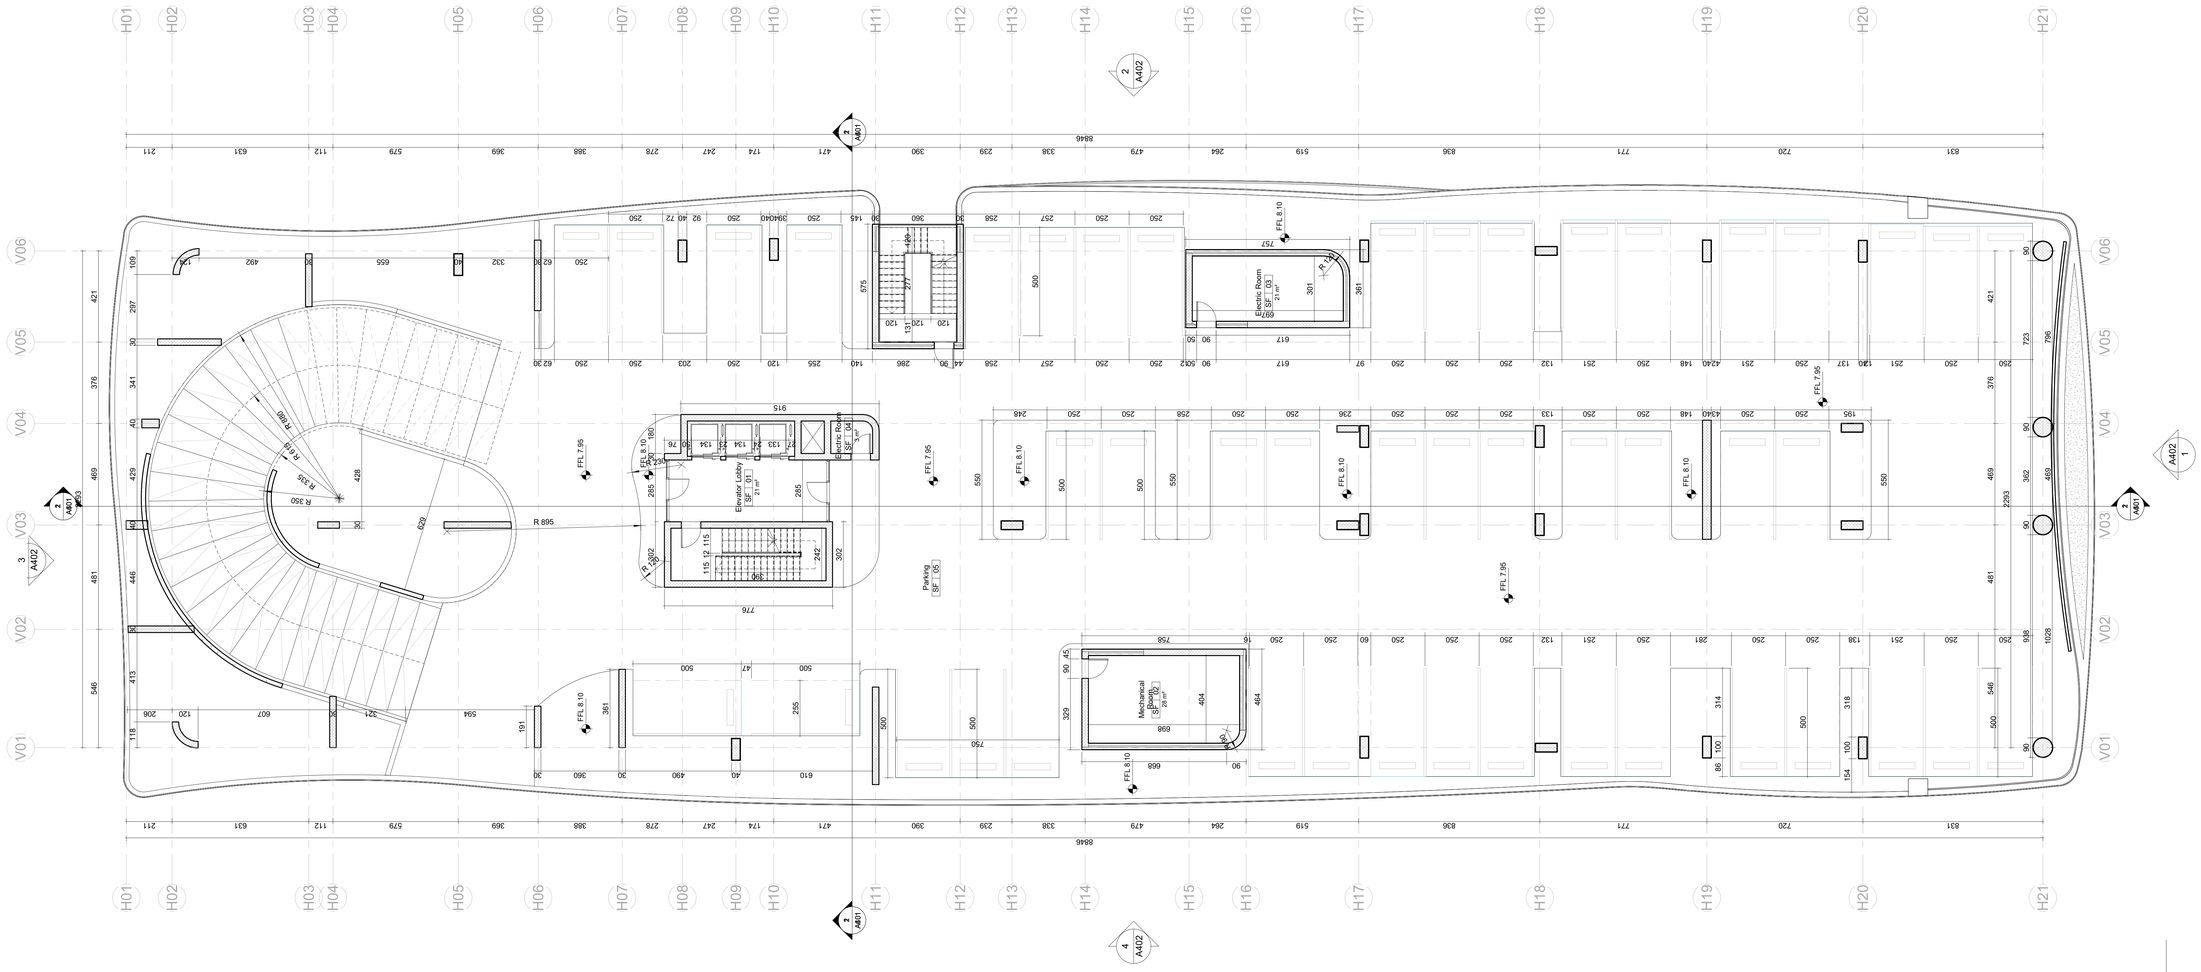

SECOND FLOOR BLOCK-WORK PLAN

1 A208 1 : 100

ISSUES & REVISIONS

Revision Number	Revision Date	Revision Description

CLIENT:
MR. HUSSEIN REZEK

PROJECT NAME:
LAGOS WHITE SAND APPARTMENTS

CONSULTANT OFFICE
Java Design Concepts LTD

ACTIVITY	NAME	SIGNATURE
DESIGNED BY:		
DRAWN BY:		
APPROVED BY:		


DRAWING TITLE:
SECOND FLOOR BLOCK-WORK PLAN

DRAWING no:
A208

DATE: 10 JULY 2021

SCALE: 1/100

SIZE: A0

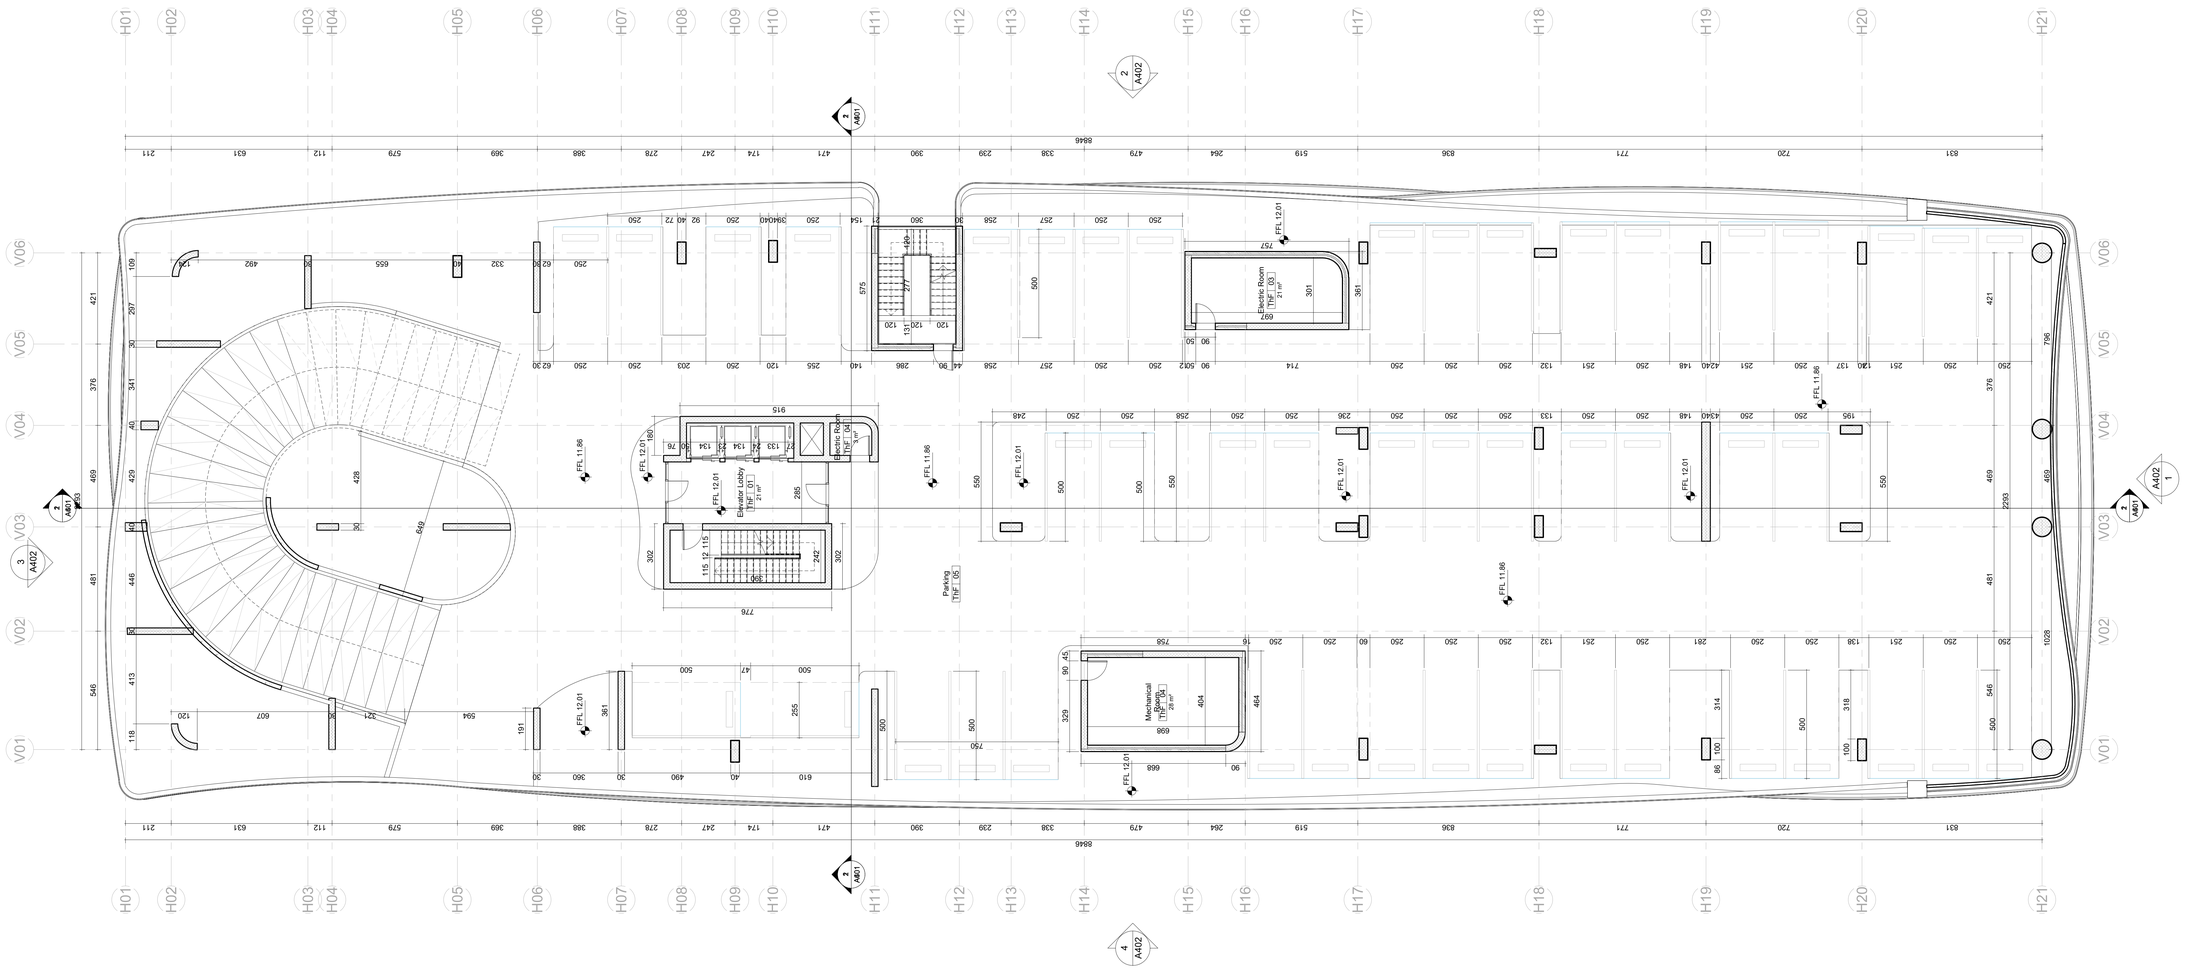

THIRD FLOOR BLOCK-WORK PLAN

1 A209 1 : 100

ISSUES & REVISIONS

Revision Number	Revision Date	Revision Description

CLIENT:
MR. HUSSEIN REZEK

PROJECT NAME:
LAGOS WHITE SAND APPARTMENTS

CONSULTANT OFFICE
Java Design Concepts LTD

ACTIVITY	NAME	SIGNATURE
DESIGNED BY:		
DRAWN BY:		
APPROVED BY:		


DRAWING TITLE:
THIRD FLOOR
BLOCK-WORK PLAN

DRAWING no:
A209

DATE: 10 JULY 2021

SCALE: 1/100

SIZE: A0

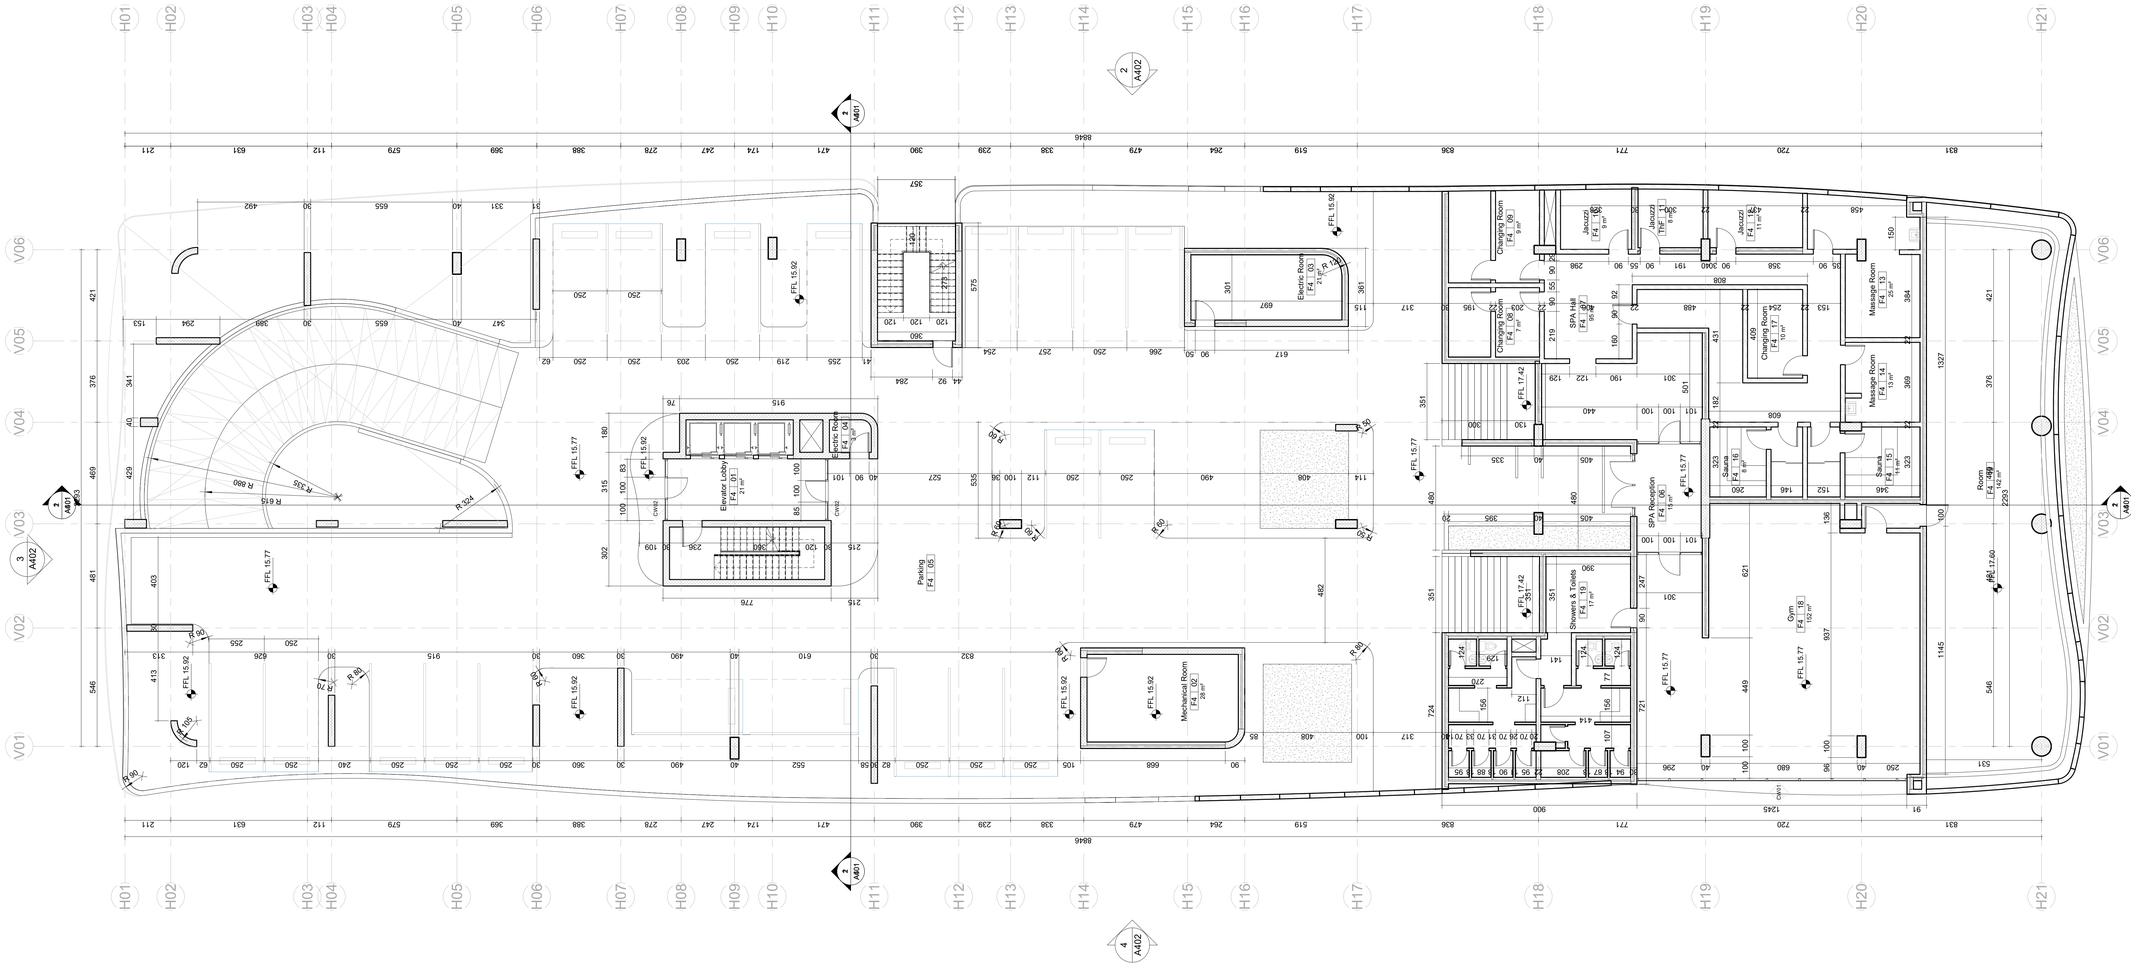

ISSUES & REVISIONS

Revision Number	Revision Date	Revision Description

CLIENT:
MR. HUSSEIN REZEK

PROJECT NAME:
LAGOS WHITE SAND APPARTMENTS

CONSULTANT OFFICE
Java Design Concepts LTD

ACTIVITY	NAME	SIGNATURE
DESIGNED BY:		
DRAWN BY:		
APPROVED BY:		


DRAWING TITLE:
FOURTH FLOOR BLOCK-WORK PLAN

DRAWING no:
A210

DATE: 10 JULY 2021

SCALE: 1/100
SIZE: A0

FOURTH FLOOR BLOCK-WORK PLAN
1 : 100
1 A210

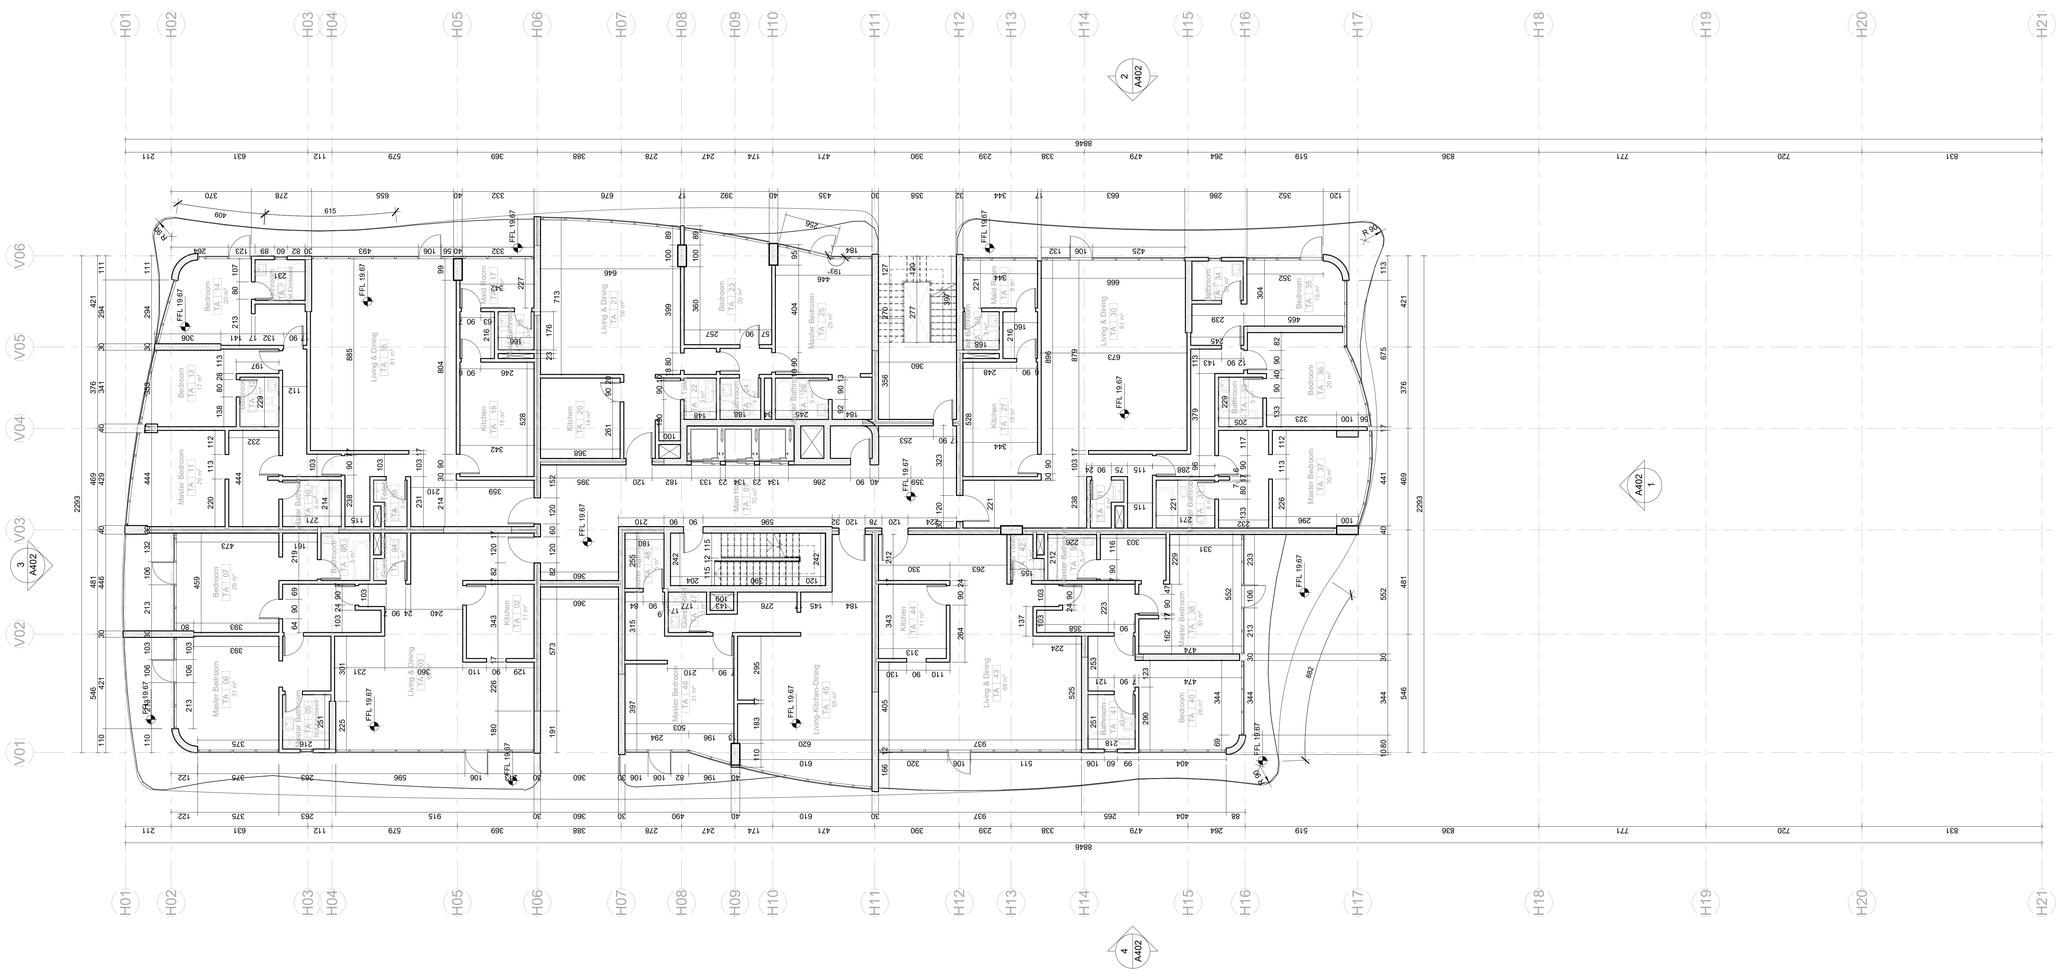

LEVEL 5 (TYPICAL A) BLOCK-WORK PLAN

1 A211 1 : 100

ISSUES & REVISIONS

Revision Number	Revision Date	Revision Description

CLIENT:
MR. HUSSEIN REZEK

PROJECT NAME:
LAGOS WHITE SAND APPARTMENTS

CONSULTANT OFFICE
Java Design Concepts LTD


ACTIVITY	NAME	SIGNATURE
DESIGNED BY:		
DRAWN BY:		
APPROVED BY:		

DRAWING TITLE:
LEVEL 5 (TYPICAL A) FLOOR BLOCK-WORK PLAN

DRAWING no:
A211

DATE: 10 JULY 2021

SCALE: 1/100
SIZE: A0

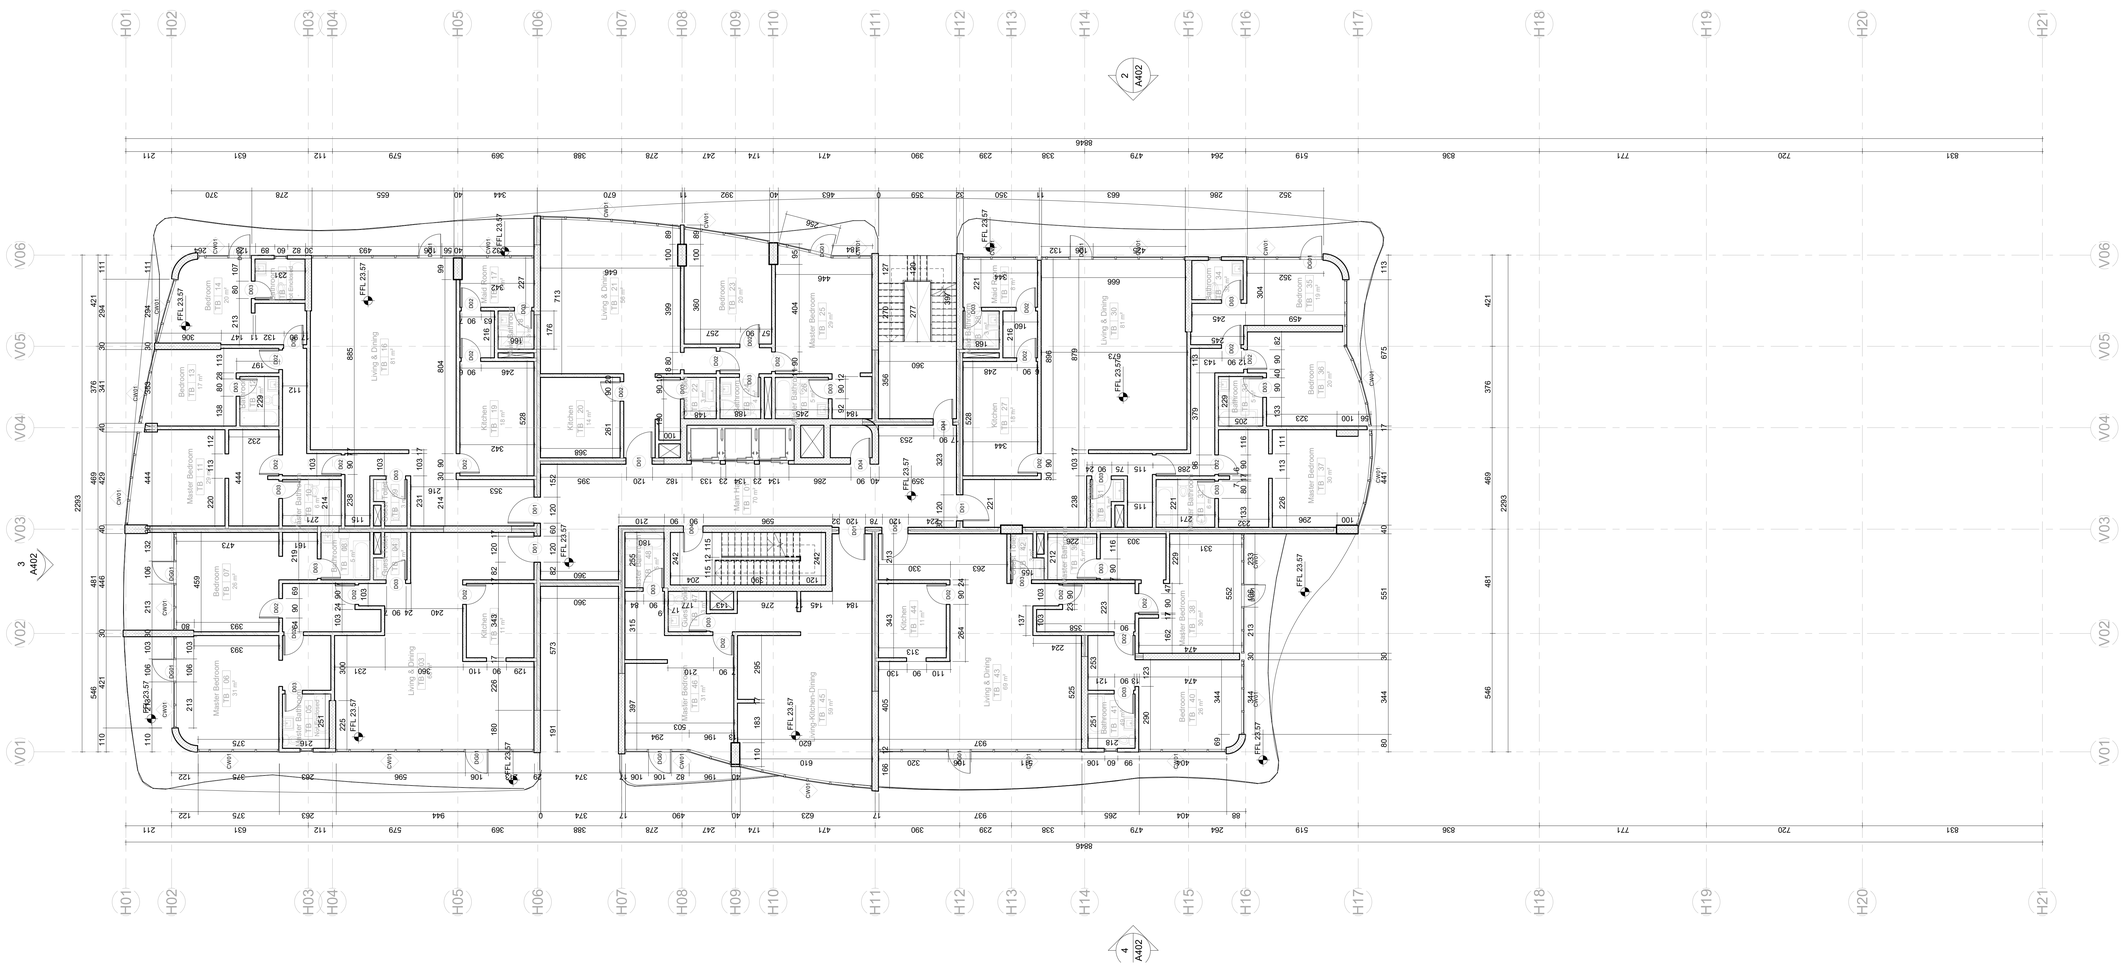

A402
1

LEVEL 6 (TYPICAL B) BLOCK-WORK PLAN
1 A212
1 : 100

ISSUES & REVISIONS

Revision Number	Revision Date	Revision Description

CLIENT:
MR. HUSSEIN REZEK

PROJECT NAME:
LAGOS WHITE SAND APPARTMENTS

CONSULTANT OFFICE
Java Design Concepts LTD


ACTIVITY	NAME	SIGNATURE
DESIGNED BY:		
DRAWN BY:		
APPROVED BY:		


DRAWING TITLE:
LEVEL 6 (TYPICAL B) FLOOR BLOCK-WORK PLAN

DRAWING no:
A212

DATE: 10 JULY 2021

SCALE: 1/100
SIZE: A0

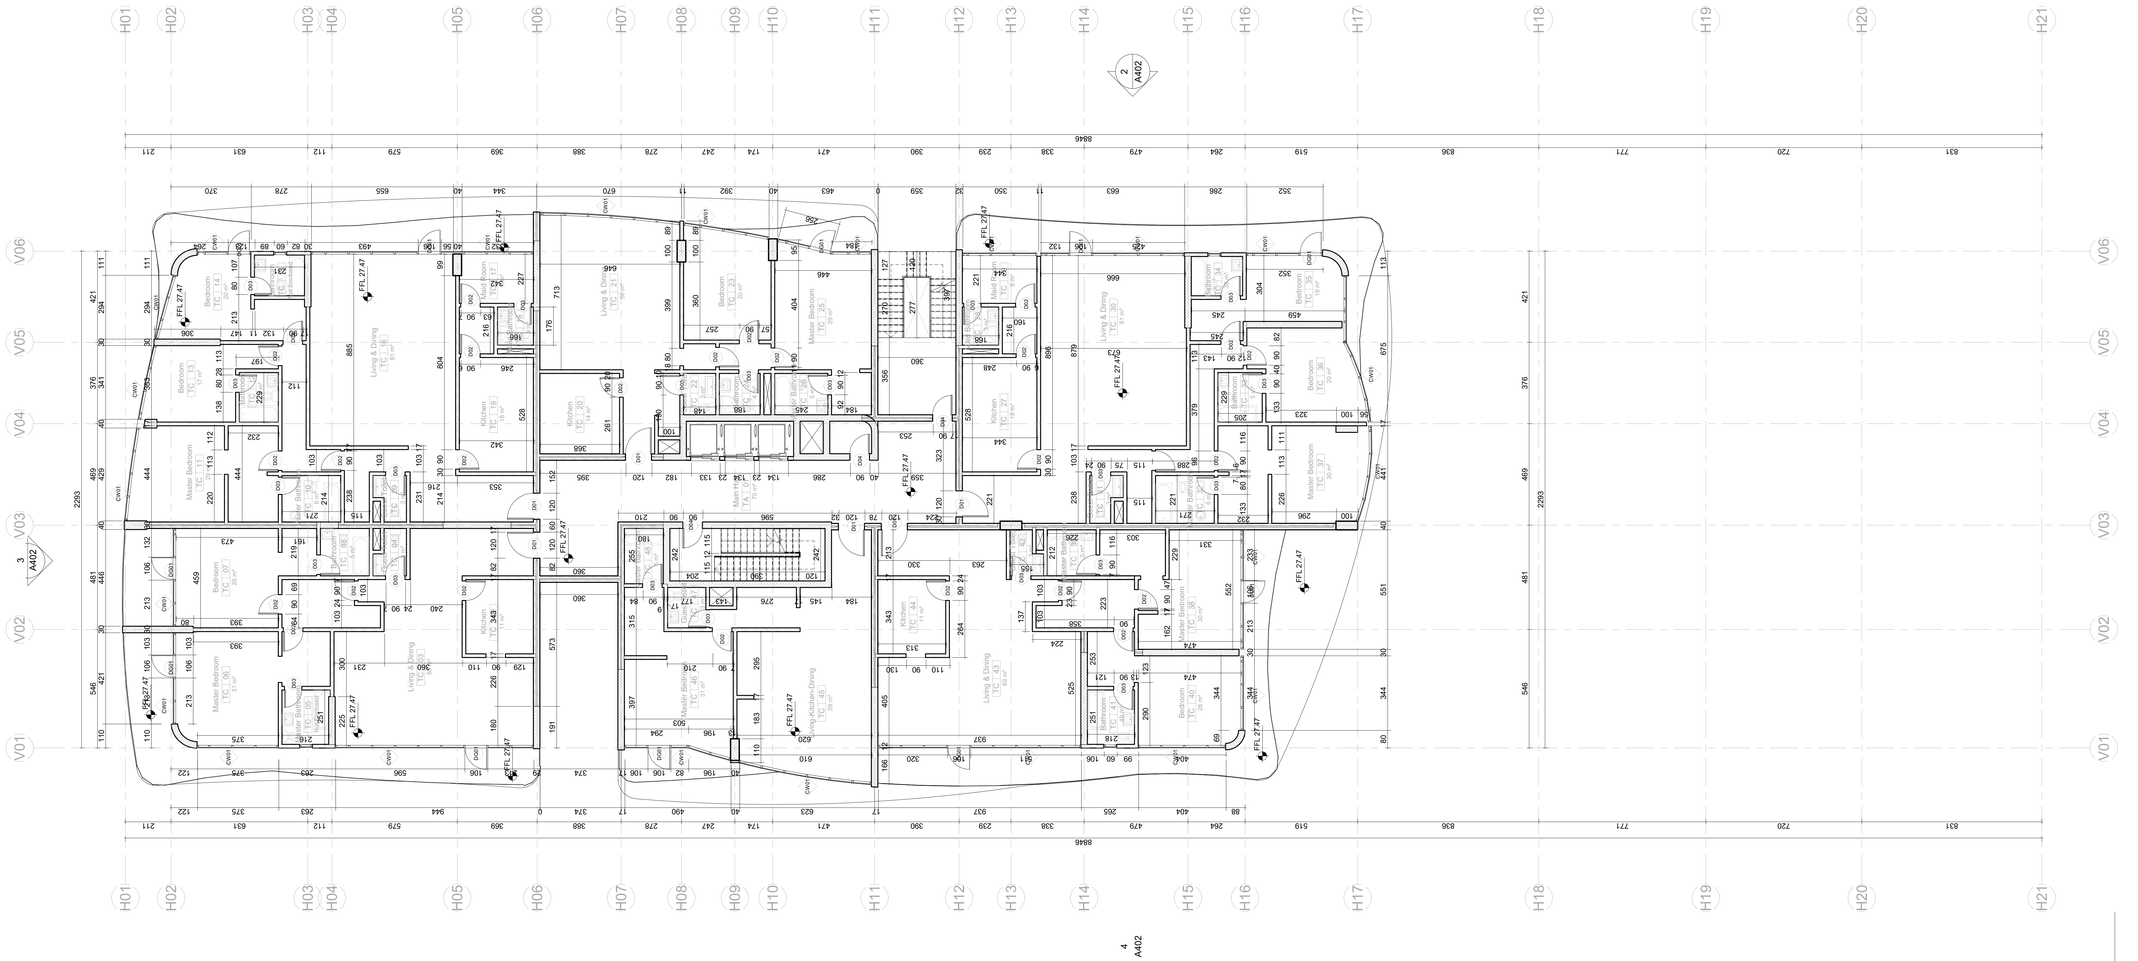
H01 H02 H03 H04 H05 H06 H07 H08 H09 H10 H11 H12 H13 H14 H15 H16 H17 H18 H19 H20 H21
V06 V05 V04 V03 V02 V01
8646
2293
546
Master Bedroom TC_11 17 m²
Master Bedroom TC_37 30 m²
Master Bedroom TC_38 30 m²
Master Bedroom TC_06 31 m²
Master Bedroom TC_40 30 m²
Bedroom TC_07 26 m²
Bedroom TC_14 20 m²
Bedroom TC_20 20 m²
Bedroom TC_25 19 m²
Bedroom TC_36 20 m²
Bedroom TC_39 19 m²
Living & Dining TC_21 46 m²
Living & Dining TC_26 61 m²
Living & Dining TC_43 69 m²
Living-Kitchen-Dining TC_45 42 m²
Kitchen TC_19 18 m²
Kitchen TC_20 14 m²
Kitchen TC_27 18 m²
Kitchen TC_44 11 m²
Main Bathroom TA_01 10 m²
Bathroom TC_24 4 m²
Bathroom TC_34 5 m²
Bathroom TC_35 4 m²
Bathroom TC_42 4 m²
Bathroom TC_05 4 m²
Bathroom TC_08 4 m²
Bathroom TC_09 4 m²
Bathroom TC_10 4 m²
Bathroom TC_18 4 m²
Bathroom TC_22 4 m²
Bathroom TC_23 4 m²
Bathroom TC_33 4 m²
Bathroom TC_41 4 m²
Master Bathroom TC_12 5 m²
Master Bathroom TC_13 5 m²
Master Bathroom TC_16 5 m²
Master Bathroom TC_17 5 m²
Master Bathroom TC_28 5 m²
Master Bathroom TC_29 5 m²
Master Bathroom TC_30 5 m²
Master Bathroom TC_31 5 m²
Master Bathroom TC_32 5 m²
Master Bathroom TC_48 5 m²
Master Bathroom TC_49 5 m²
Master Bathroom TC_50 5 m²
Master Bathroom TC_51 5 m²
Master Bathroom TC_52 5 m²
Master Bathroom TC_53 5 m²
Master Bathroom TC_54 5 m²
Master Bathroom TC_55 5 m²
Master Bathroom

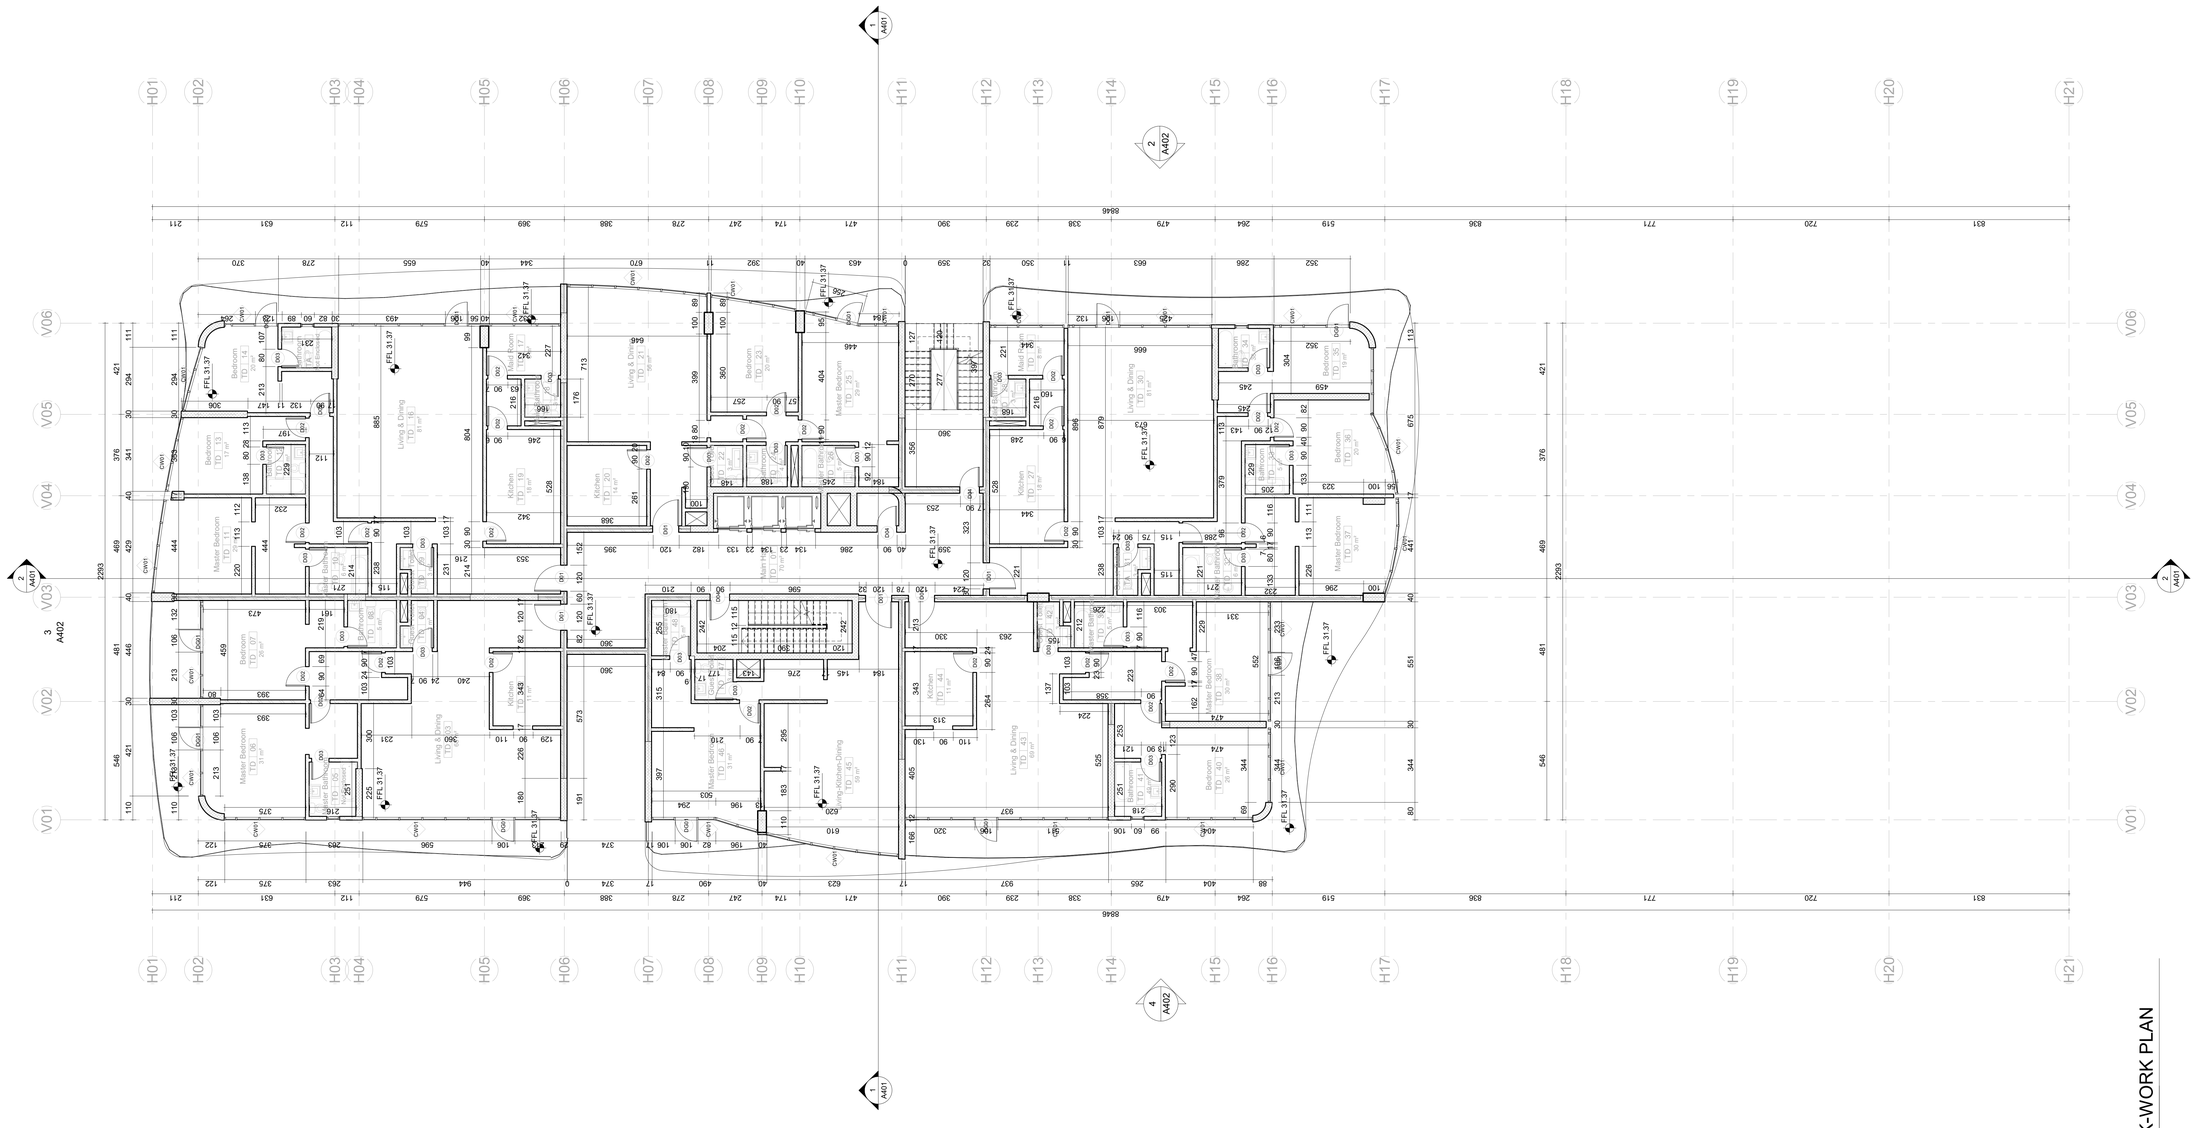

LEVEL 8 (TYPICAL D) BLOCK-WORK PLAN

1 : 100

1 A214

ISSUES & REVISIONS

Revision Number	Revision Date	Revision Description

CLIENT:
MR. HUSSEIN REZEK

PROJECT NAME:
LAGOS WHITE SAND APPARTMENTS

CONSULTANT OFFICE
Java Design Concepts LTD

ACTIVITY	NAME	SIGNATURE
DESIGNED BY:		
DRAWN BY:		
APPROVED BY:		


DRAWING TITLE:
LEVEL 8 (TYPICAL D) FLOOR BLOCK-WORK PLAN

DRAWING no:
A214

DATE: 10 JULY 2021

SCALE: 1/100

SIZE: A0

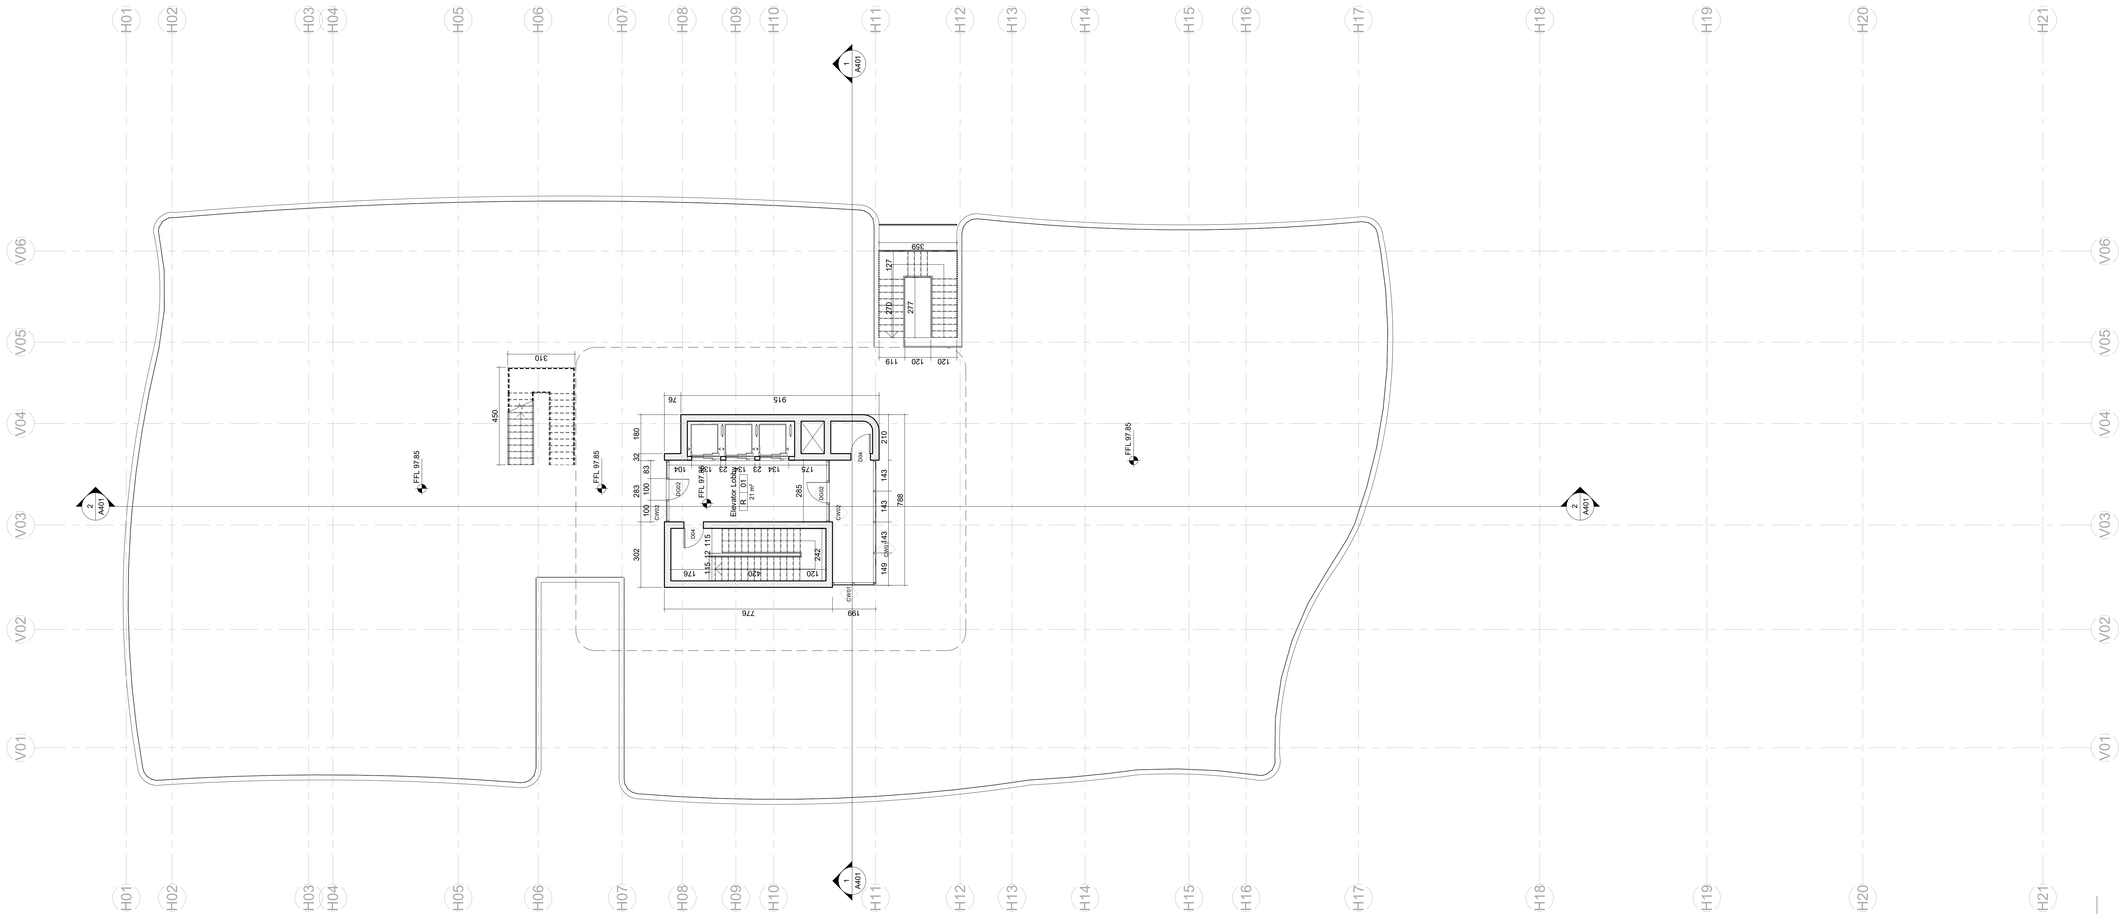

ROOF BLOCK-WORK PLAN

1 / A215 1 : 100

ISSUES & REVISIONS

Revision Number	Revision Date	Revision Description

CLIENT:
MR. HUSSEIN REZEK

PROJECT NAME:
LAGOS WHITE SAND APPARTMENTS

CONSULTANT OFFICE
Java Design Concepts LTD


ACTIVITY	NAME	SIGNATURE
DESIGNED BY:		
DRAWN BY:		
APPROVED BY:		

DRAWING TITLE:
ROOF BLOCK-WORK PLAN

DRAWING no:
A215

DATE: 10 JULY 2021

SCALE: 1/100
SIZE: A0

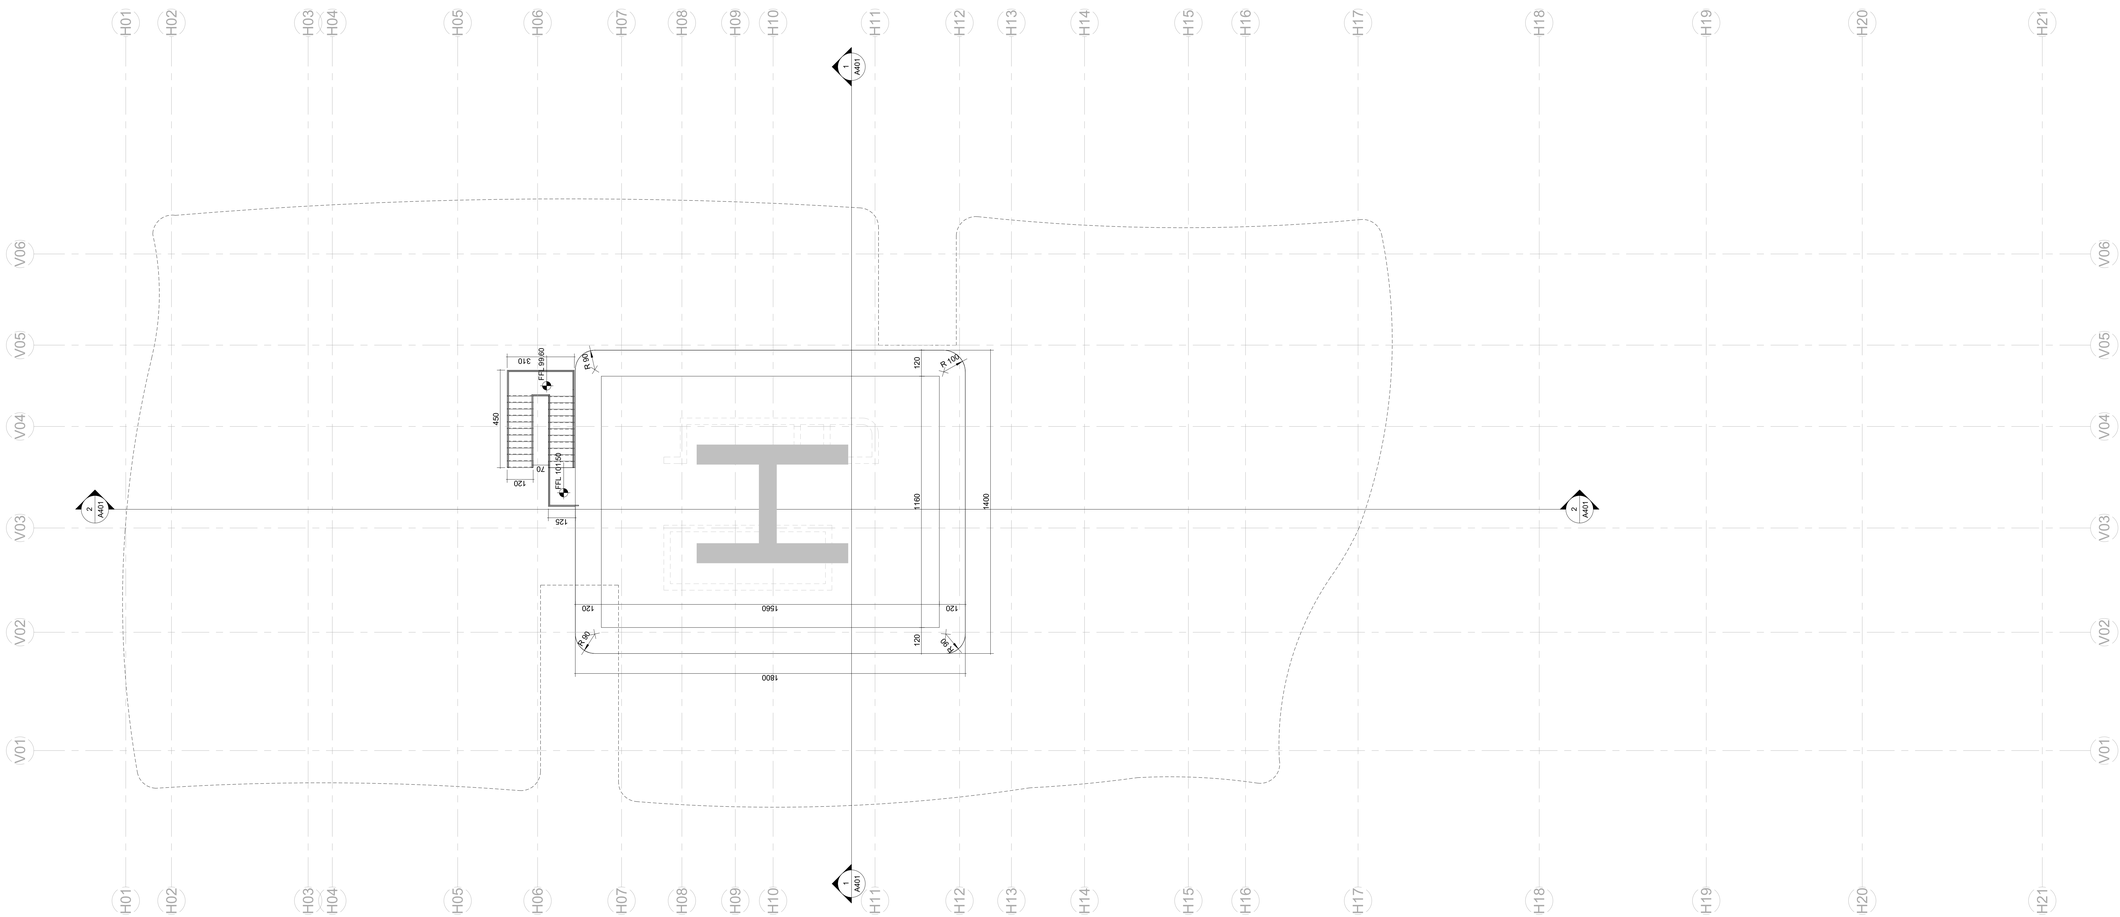

HELI PAD BLOCK-WORK PLAN

1 : 100

1
A216

ISSUES & REVISIONS

Revision Number	Revision Date	Revision Description

CLIENT:
MR. HUSSEIN REZEK

PROJECT NAME:
LAGOS WHITE SAND APPARTMENTS

CONSULTANT OFFICE
Java Design Concepts LTD

ACTIVITY	NAME	SIGNATURE
DESIGNED BY:		
DRAWN BY:		
APPROVED BY:		


DRAWING TITLE:
ROOF BLOCK-WORK PLAN

DRAWING no:
A216

DATE: 10 JULY 2021

SCALE: 1/100

SIZE: A0

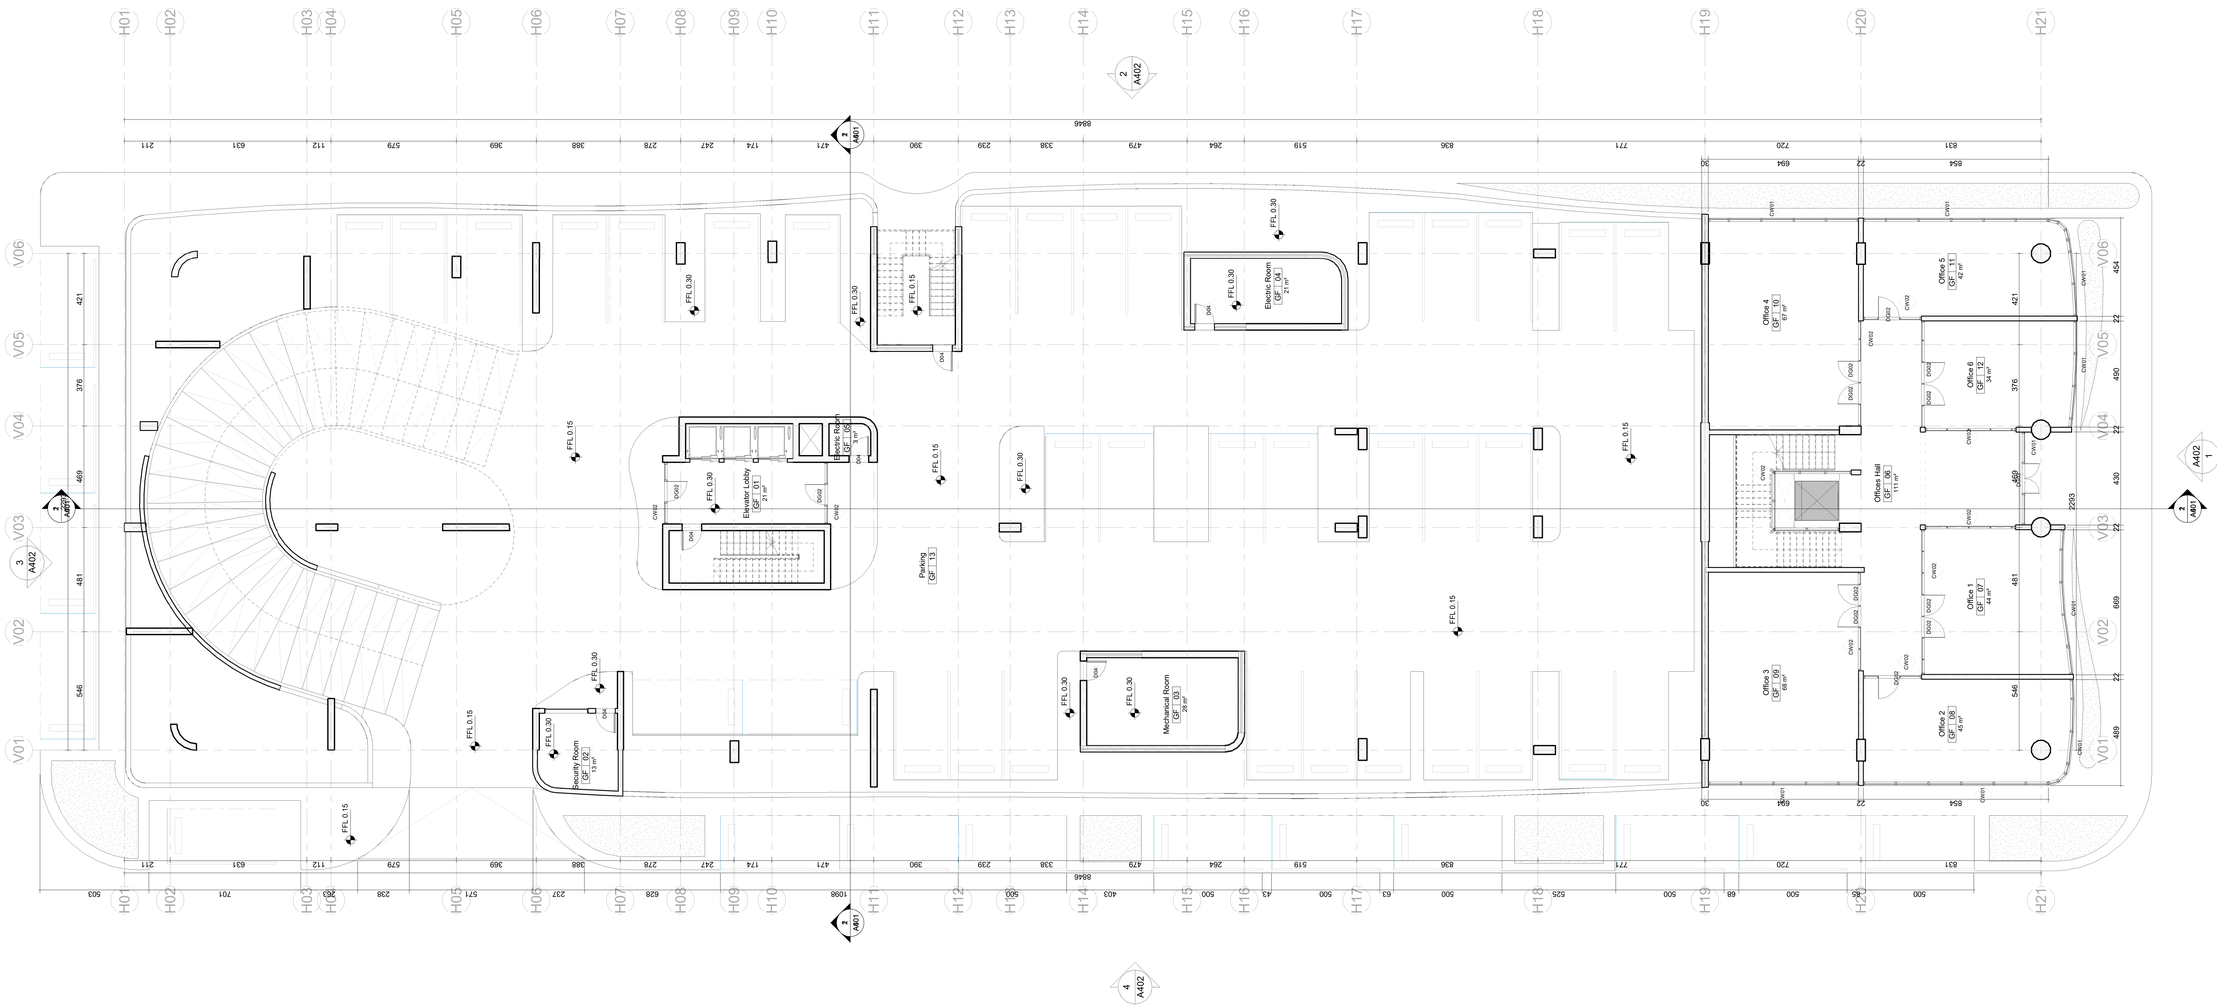

GROUND FLOOR ARCH. PLAN

1 : 100

ISSUES & REVISIONS

Revision Number	Revision Date	Revision Description

CLIENT:
MR. HUSSEIN REZEK

PROJECT NAME:
LAGOS WHITE SAND APPARTMENTS

CONSULTANT OFFICE
Java Design Concepts LTD

ACTIVITY	NAME	SIGNATURE
DESIGNED BY:		
DRAWN BY:		
APPROVED BY:		

DRAWING TITLE:
GROUND FLOOR ARCH. PLAN

DRAWING no:
A217

DATE: 10 JULY 2021

SCALE: 1/100
SIZE: A0



FIRST FLOOR ARCH. PLAN

1 : 100

1 A218

ISSUES & REVISIONS

Revision Number	Revision Date	Revision Description

CLIENT:
MR. HUSSEIN REZEK

PROJECT NAME:
LAGOS WHITE SAND APPARTMENTS

CONSULTANT OFFICE
Java Design Concepts LTD


ACTIVITY	NAME	SIGNATURE
DESIGNED BY:		
DRAWN BY:		
APPROVED BY:		

DRAWING TITLE:
FIRST FLOOR ARCH. PLAN

DRAWING no:
A218

DATE: 10 JULY 2021

SCALE: 1/100
SIZE: A0

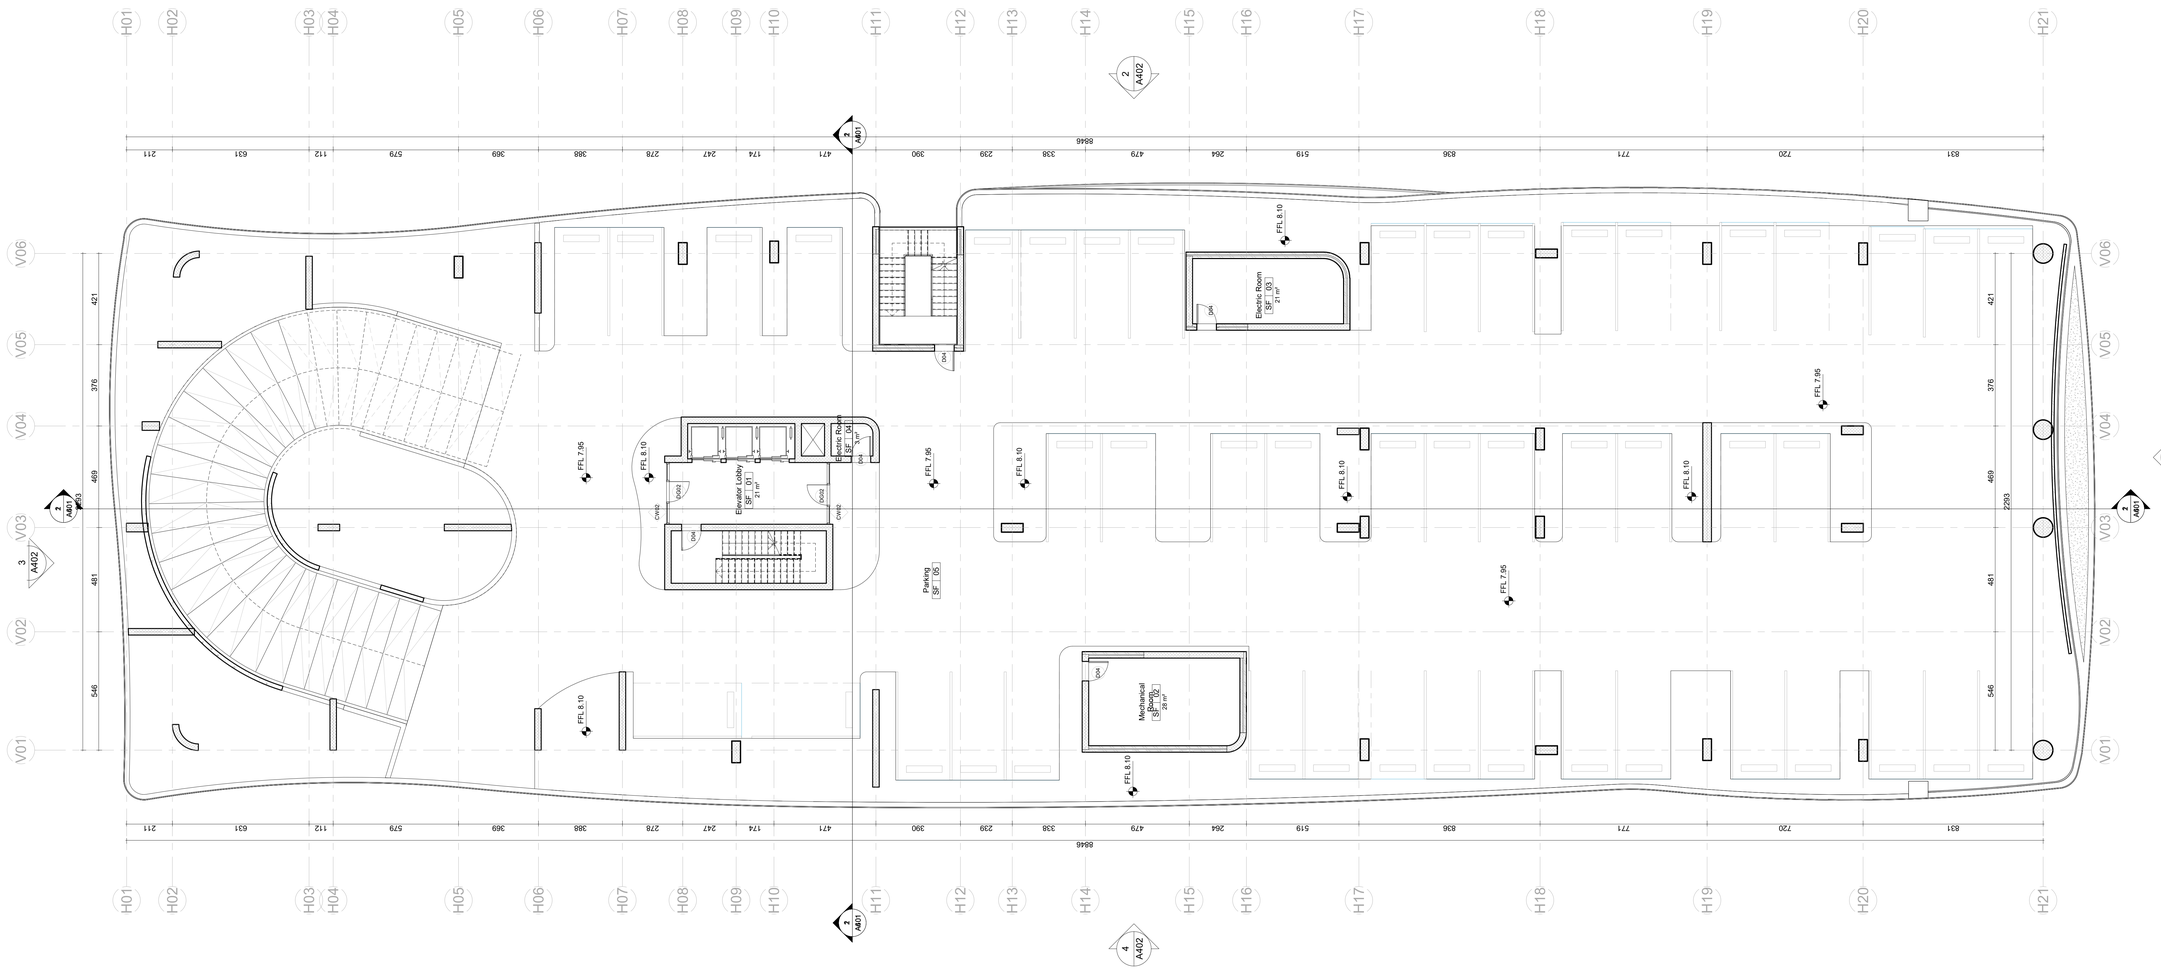

SECOND FLOOR ARCH. PLAN

1 : 100

1 A219

ISSUES & REVISIONS

Revision Number	Revision Date	Revision Description

CLIENT:
MR. HUSSEIN REZEK

PROJECT NAME:
LAGOS WHITE SAND APPARTMENTS

CONSULTANT OFFICE
Java Design Concepts LTD

ACTIVITY	NAME	SIGNATURE
DESIGNED BY:		
DRAWN BY:		
APPROVED BY:		


DRAWING TITLE:
SECOND FLOOR ARCH. PLAN

DRAWING no:
A219

DATE: 10 JULY 2021

SCALE: 1/100

SIZE: A0

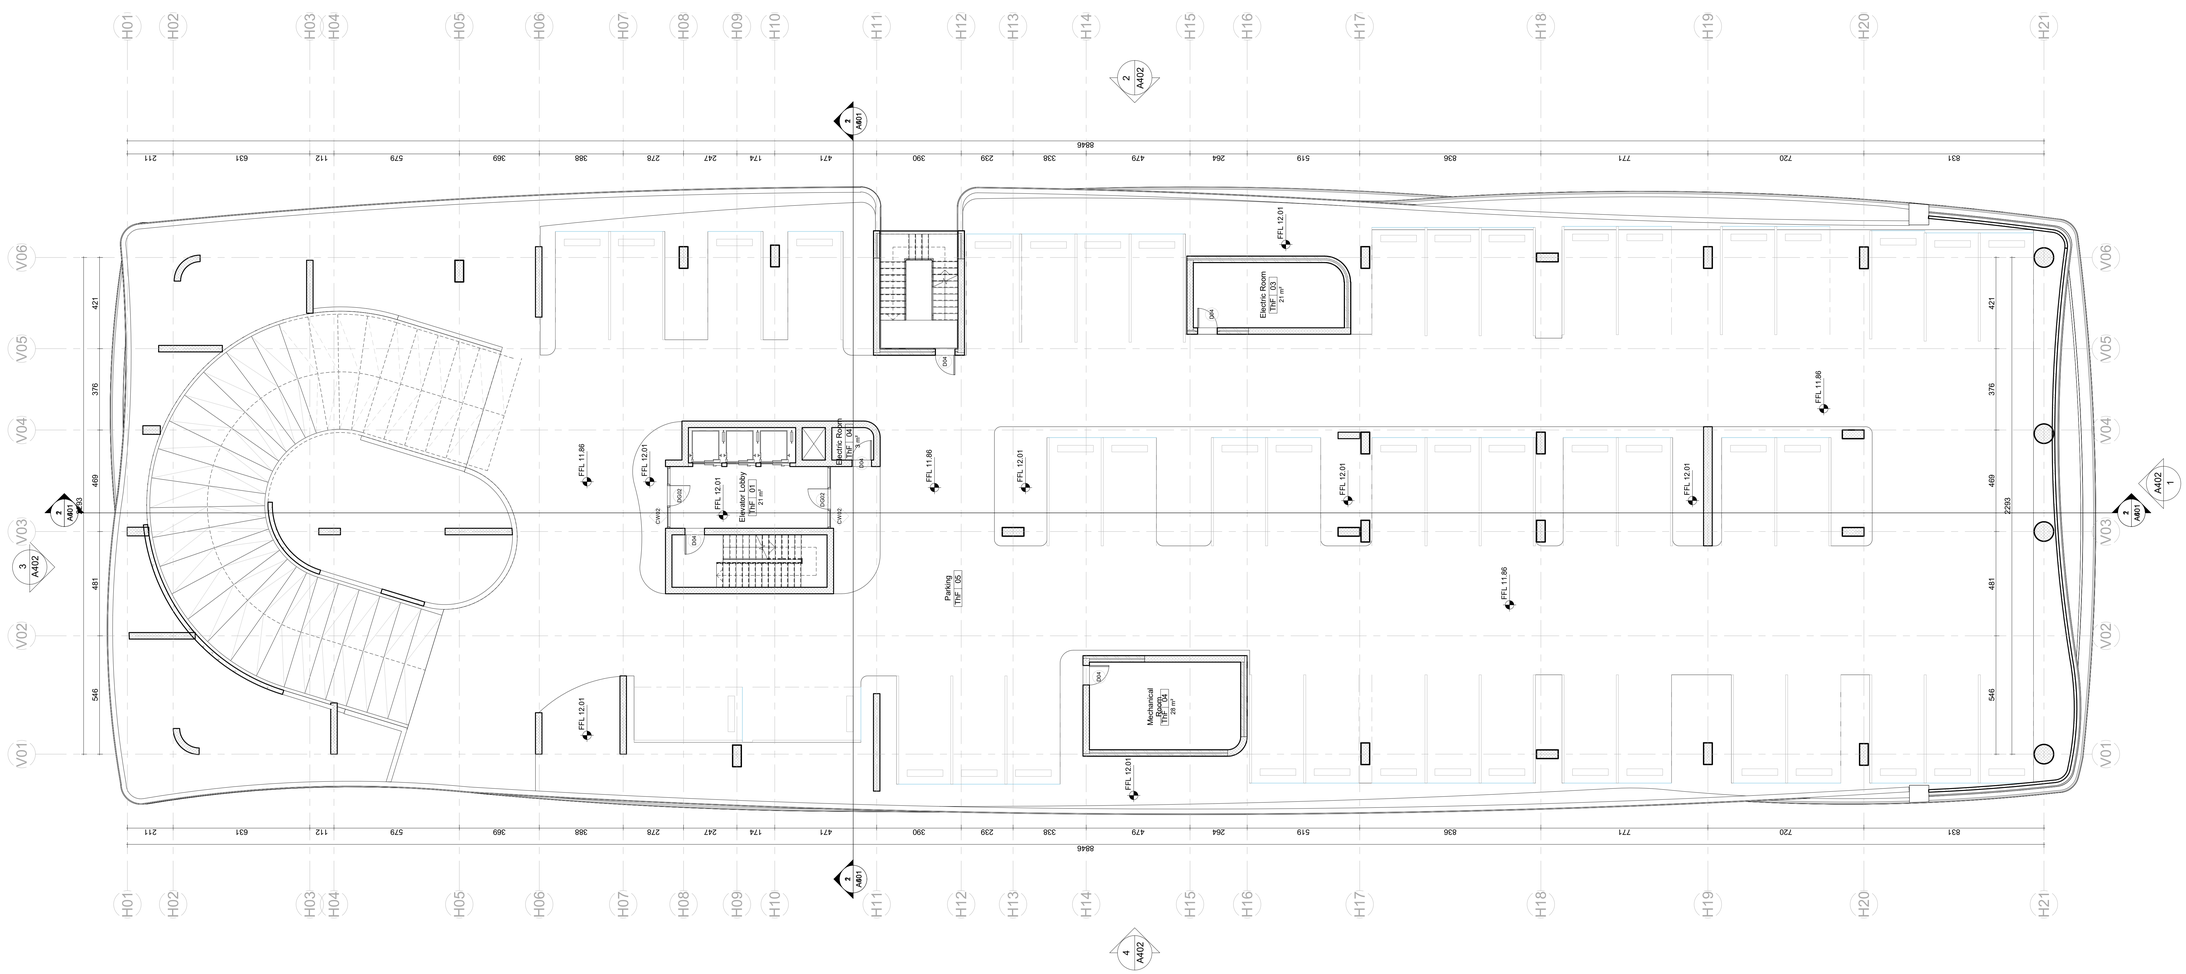

THIRD FLOOR ARCH. PLAN

1 : 100

1 A220

ISSUES & REVISIONS

Revision Number	Revision Date	Revision Description

CLIENT:
MR. HUSSEIN REZEK

PROJECT NAME:
LAGOS WHITE SAND APPARTMENTS

CONSULTANT OFFICE
Java Design Concepts LTD

ACTIVITY	NAME	SIGNATURE
DESIGNED BY:		
DRAWN BY:		
APPROVED BY:		


DRAWING TITLE:
THIRD FLOOR ARCH. PLAN

DRAWING no:
A220

DATE: 10 JULY 2021

SCALE: 1/100

SIZE: A0

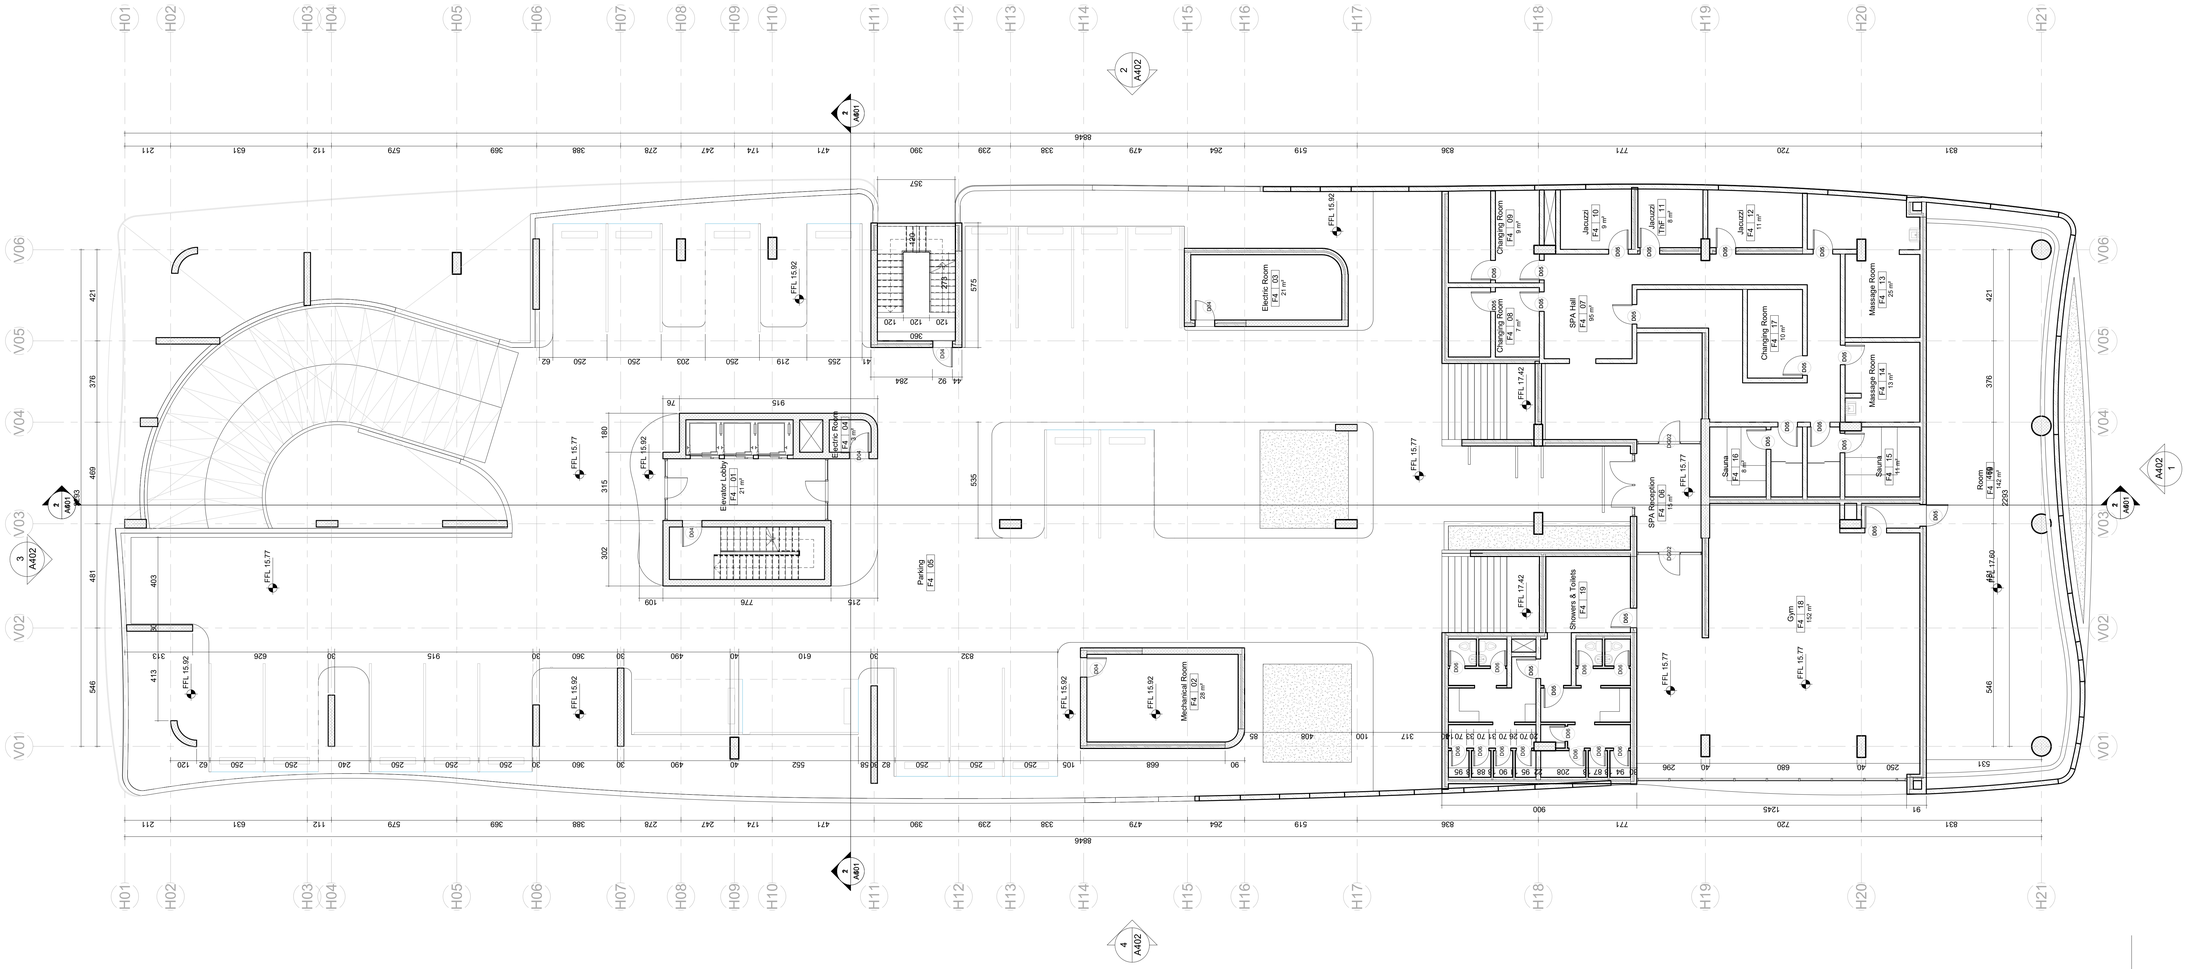

FOURTH FLOOR ARCH. PLAN
1 : 100

ISSUES & REVISIONS

Revision Number	Revision Date	Revision Description

CLIENT:
MR. HUSSEIN REZEK

PROJECT NAME:
LAGOS WHITE SAND APPARTMENTS

CONSULTANT OFFICE
Java Design Concepts LTD

ACTIVITY	NAME	SIGNATURE
DESIGNED BY:		
DRAWN BY:		
APPROVED BY:		

DRAWING TITLE:
FOURTH FLOOR ARCH. PLAN

DRAWING no:
A221

DATE: 10 JULY 2021

SCALE: 1/100
SIZE: A0



LEVEL 5 (TYPICAL A) FLOOR ARCH. PLAN

1 A222 — 1 : 100

ISSUES & REVISIONS

Revision Number	Revision Date	Revision Description

CLIENT:
MR. HUSSEIN REZEK

PROJECT NAME:
LAGOS WHITE SAND APPARTMENTS

CONSULTANT OFFICE
Java Design Concepts LTD

ACTIVITY	NAME	SIGNATURE
DESIGNED BY:		
DRAWN BY:		
APPROVED BY:		

DRAWING TITLE:
LEVEL 5 (TYPICAL A) FLOOR ARCH. PLAN

DRAWING no:
A222

DATE: 10 JULY 2021

SCALE: 1/100
SIZE: A0



LEVEL 6 (TYPICAL B) FLOOR ARCH. PLAN

1 A223 1 : 100

ISSUES & REVISIONS

Revision Number	Revision Date	Revision Description

CLIENT:
MR. HUSSEIN REZEK

PROJECT NAME:
LAGOS WHITE SAND APPARTMENTS

CONSULTANT OFFICE
Java Design Concepts LTD

ACTIVITY	NAME	SIGNATURE
DESIGNED BY:		
DRAWN BY:		
APPROVED BY:		

DRAWING TITLE:
LEVEL 6 (TYPICAL B) FLOOR ARCH. PLAN

DRAWING no:
A223

DATE: 10 JULY 2021

SCALE: 1/100
SIZE: A0



A402
1

ISSUES & REVISIONS

Revision Number	Revision Date	Revision Description

CLIENT:
MR. HUSSEIN REZEK

PROJECT NAME:
LAGOS WHITE SAND APPARTMENTS

CONSULTANT OFFICE
Java Design Concepts LTD

ACTIVITY	NAME	SIGNATURE
DESIGNED BY:		
DRAWN BY:		
APPROVED BY:		

DRAWING TITLE:
LEVEL 7 (TYPICAL C) FLOOR ARCH. PLAN


DRAWING no:
A224

DATE: 10 JULY 2021

SCALE: 1/100
SIZE: A0

LEVEL 7 (TYPICAL C) FLOOR ARCH. PLAN

1 A224 — 1 : 100

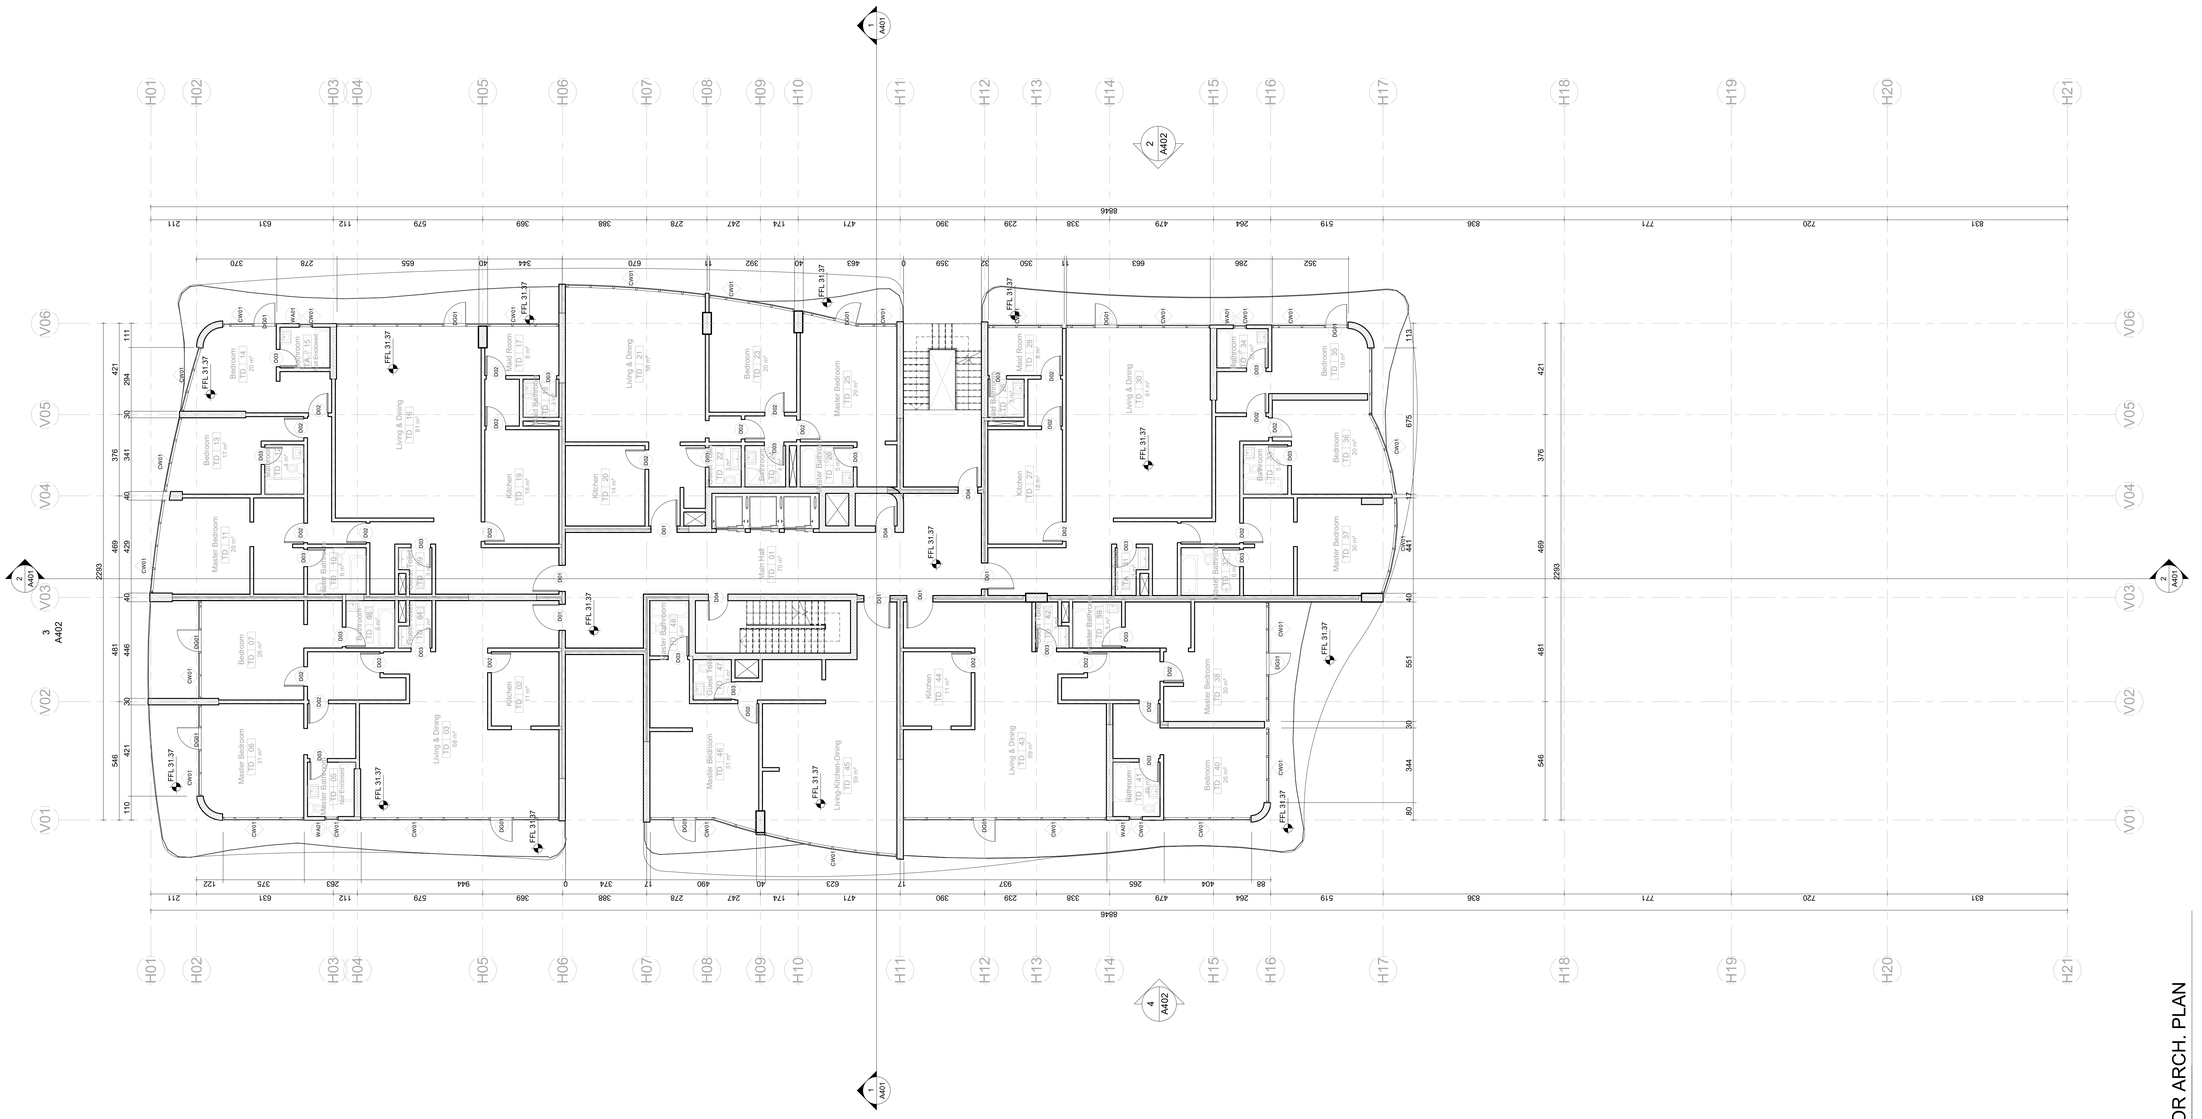

A402
1

LEVEL 8 (TYPICAL D) FLOOR ARCH. PLAN
1 : 100
1 A225

ISSUES & REVISIONS

Revision Number	Revision Date	Revision Description

CLIENT:
MR. HUSSEIN REZEK

PROJECT NAME:
LAGOS WHITE SAND APPARTMENTS

CONSULTANT OFFICE
Java Design Concepts LTD

ACTIVITY	NAME	SIGNATURE
DESIGNED BY:		
DRAWN BY:		
APPROVED BY:		

DRAWING TITLE:
LEVEL 8 (TYPICAL D)
FLOOR ARCH. PLAN

DRAWING no:
A225

DATE: 10 JULY 2021

SCALE: 1/100
SIZE: A0



ROOF ARCH. PLAN

1 A226 1 : 100

ISSUES & REVISIONS

Revision Number	Revision Date	Revision Description

CLIENT:
MR. HUSSEIN REZEK

PROJECT NAME:
LAGOS WHITE SAND APPARTMENTS

CONSULTANT OFFICE
Java Design Concepts LTD

ACTIVITY	NAME	SIGNATURE
DESIGNED BY:		
DRAWN BY:		
APPROVED BY:		


DRAWING TITLE: ROOF ARCH. PLAN

DRAWING no: **A226**

DATE: 10 JULY 2021

SCALE: 1/100

SIZE: A0

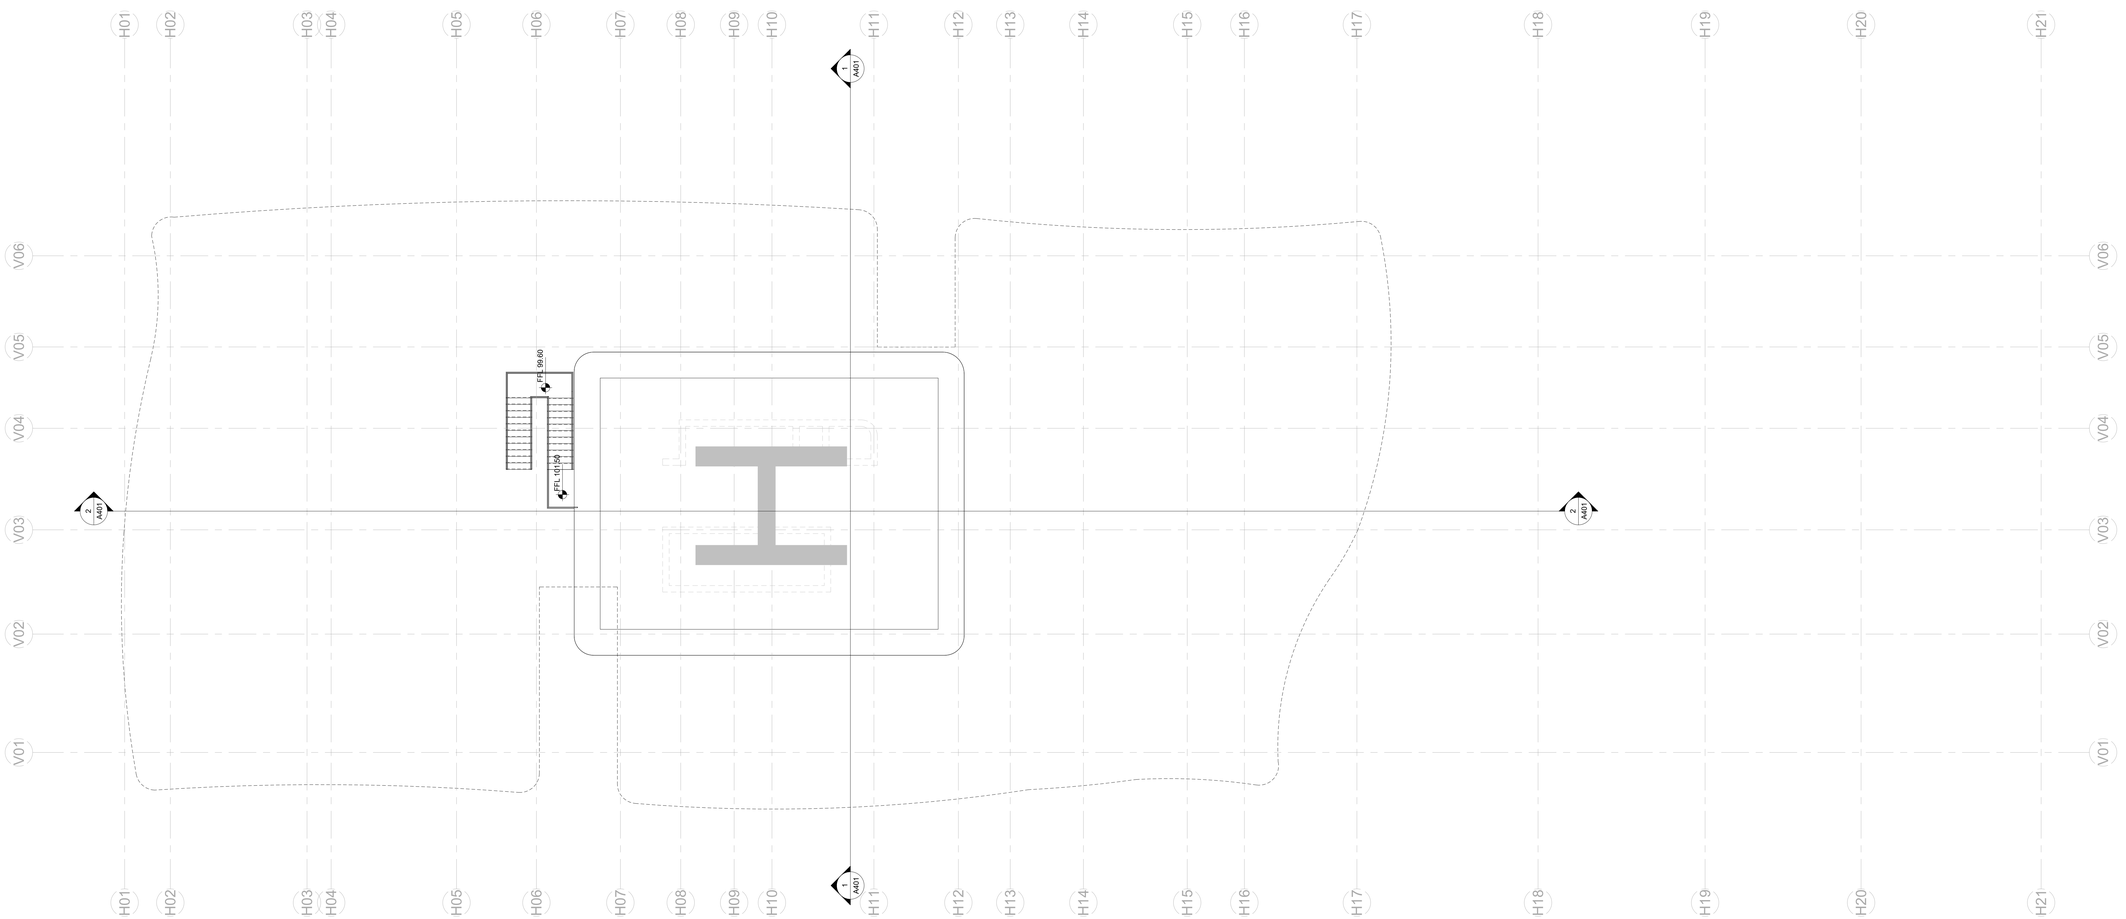

HELI PAD ARCH. PLAN

1 A227 1 : 100

ISSUES & REVISIONS

Revision Number	Revision Date	Revision Description


CLIENT:
MR. HUSSEIN REZEK

PROJECT NAME:
LAGOS WHITE SAND APPARTMENTS

CONSULTANT OFFICE
Java Design Concepts LTD

ACTIVITY	NAME	SIGNATURE
DESIGNED BY:		
DRAWN BY:		
APPROVED BY:		

DRAWING TITLE:	DRAWING no:
HELI PAD ARCH. PLAN	**A227**
DATE: 10 JULY 2021	SCALE: 1/100 SIZE: A0

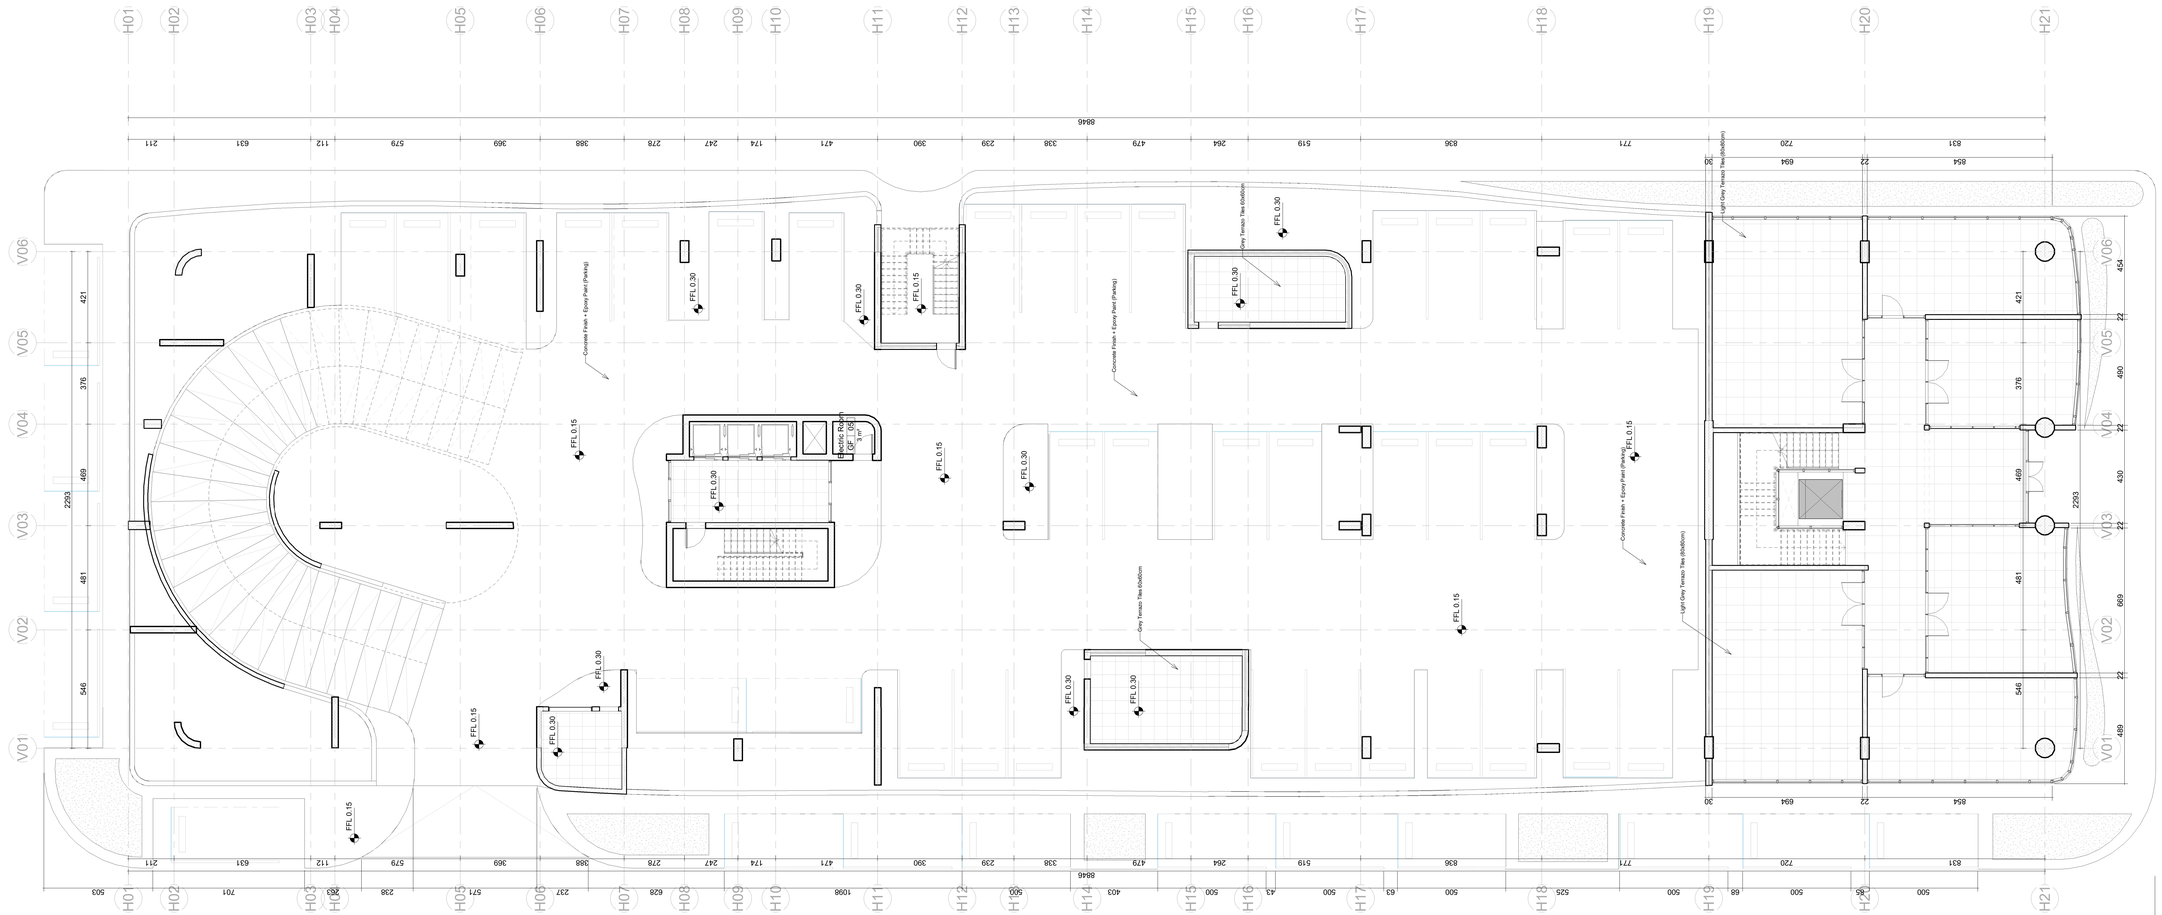

GROUND FLOOR TILING LAYOUT PLAN

1 A301

1 : 100

ISSUES & REVISIONS

Revision Number	Revision Date	Revision Description

CLIENT:
MR. HUSSEIN REZEK

PROJECT NAME:
LAGOS WHITE SAND APPARTMENTS

CONSULTANT OFFICE
Java Design Concepts LTD

ACTIVITY	NAME	SIGNATURE
DESIGNED BY:		
DRAWN BY:		
APPROVED BY:		

DRAWING TITLE:
GROUND FLOOR
TILING LAYOUT PLAN

DRAWING no:
A301

DATE: 10 JULY 2021

SCALE: 1/100
SIZE: A0



ISSUES & REVISIONS

Revision Number	Revision Date	Revision Description

CLIENT:
MR. HUSSEIN REZEK

PROJECT NAME:
LAGOS WHITE SAND APPARTMENTS

CONSULTANT OFFICE
Java Design Concepts LTD

ACTIVITY	NAME	SIGNATURE
DESIGNED BY:		
DRAWN BY:		
APPROVED BY:		

DRAWING TITLE:
FIRST FLOOR TILING LAYOUT PLAN

DRAWING no:
A302

DATE: 10 JULY 2021

SCALE: 1/100
SIZE: A0



SECOND FLOOR TILING LAYOUT PLAN

1 : 100

1 / A303

ISSUES & REVISIONS

Revision Number	Revision Date	Revision Description

CLIENT:
MR. HUSSEIN REZEK

PROJECT NAME:
LAGOS WHITE SAND APPARTMENTS

CONSULTANT OFFICE
Java Design Concepts LTD

ACTIVITY	NAME	SIGNATURE
DESIGNED BY:		
DRAWN BY:		
APPROVED BY:		

DRAWING TITLE:
SECOND FLOOR
TILING LAYOUT PLAN

DRAWING no:
A303

DATE: 10 JULY 2021

SCALE: 1/100
SIZE: A0



THIRD FLOOR TILING LAYOUT PLAN

1 A304

1 : 100

ISSUES & REVISIONS

Revision Number	Revision Date	Revision Description

CLIENT:
MR. HUSSEIN REZEK

PROJECT NAME:
LAGOS WHITE SAND APPARTMENTS

CONSULTANT OFFICE
Java Design Concepts LTD

ACTIVITY	NAME	SIGNATURE
DESIGNED BY:		
DRAWN BY:		
APPROVED BY:		

DRAWING TITLE:
THIRD FLOOR TILING LAYOUT PLAN

DRAWING no:
A304

DATE: 10 JULY 2021

SCALE: 1/100

SIZE: A0



FOURTH FLOOR TILING LAYOUT PLAN

1 / A305 1 : 100

ISSUES & REVISIONS

Revision Number	Revision Date	Revision Description

CLIENT:
MR. HUSSEIN REZEK

PROJECT NAME:
LAGOS WHITE SAND APPARTMENTS

CONSULTANT OFFICE
Java Design Concepts LTD


ACTIVITY	NAME	SIGNATURE
DESIGNED BY:		
DRAWN BY:		
APPROVED BY:		

DRAWING TITLE:
FOURTH FLOOR
TILING LAYOUT PLAN

DRAWING no:
A305

DATE: 10 JULY 2021

SCALE: 1/100
SIZE: A0

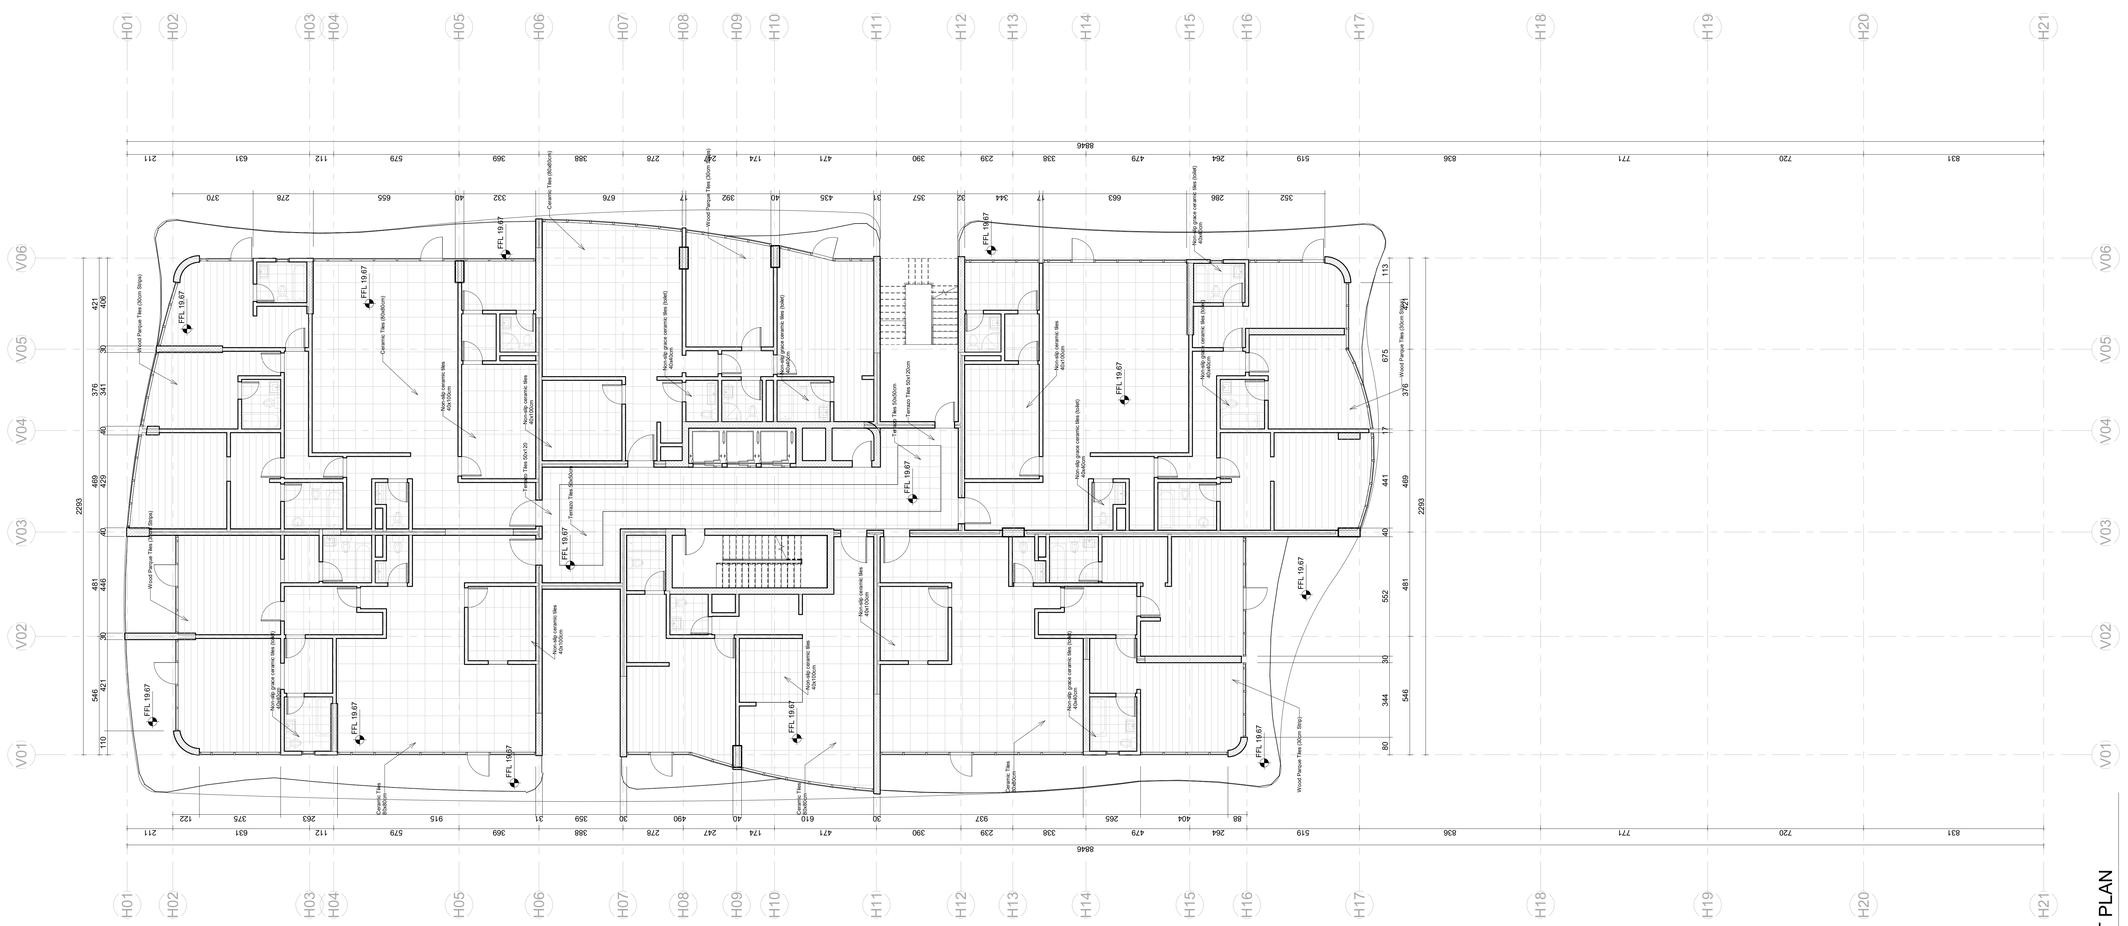

LEVEL 5 (TYPICAL A) FLOOR TILING LAYOUT PLAN

1 : 100

1 / A306

ISSUES & REVISIONS

Revision Number	Revision Date	Revision Description

CLIENT:
MR. HUSSEIN REZEK

PROJECT NAME:
LAGOS WHITE SAND APPARTMENTS

CONSULTANT OFFICE
Java Design Concepts LTD

ACTIVITY	NAME	SIGNATURE
DESIGNED BY:		
DRAWN BY:		
APPROVED BY:		


DRAWING TITLE:
LEVEL 5 (TYPICAL A) FLOOR TILING LAYOUT PLAN

DRAWING no:
A306

DATE: 10 JULY 2021

SCALE: 1/100

SIZE: A0

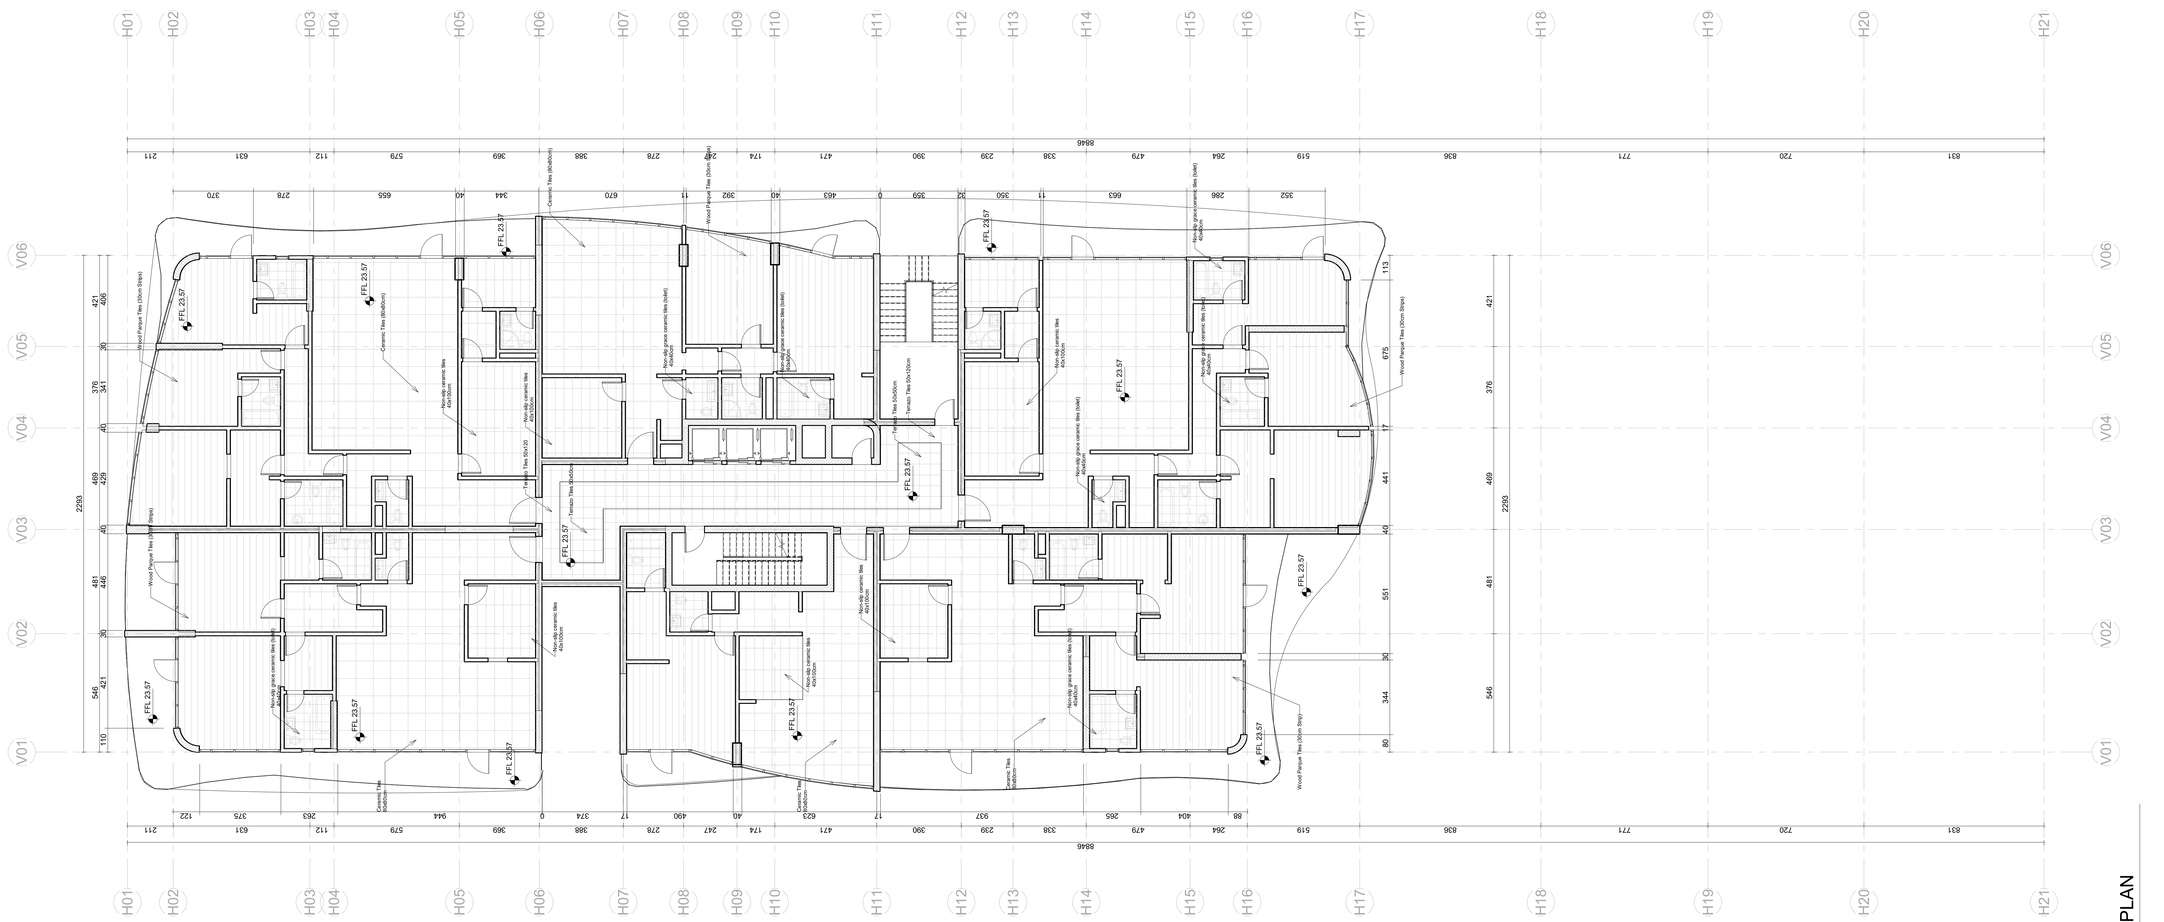

1 LEVEL 6 (TYPICAL B) FLOOR TILING LAYOUT PLAN
1 : 100

ISSUES & REVISIONS

Revision Number	Revision Date	Revision Description

CLIENT:
MR. HUSSEIN REZEK

PROJECT NAME:
LAGOS WHITE SAND APPARTMENTS

CONSULTANT OFFICE
Java Design Concepts LTD

ACTIVITY	NAME	SIGNATURE
DESIGNED BY:		
DRAWN BY:		
APPROVED BY:		

DRAWING TITLE:
LEVEL 6 (TYPICAL B) FLOOR TILING LAYOUT PLAN

DRAWING no:
A307

DATE: 10 JULY 2021

SCALE: 1/100

SIZE: A0



LEVEL 7 (TYPICAL C) FLOOR TILING LAYOUT PLAN

1 : 100

1 A308

ISSUES & REVISIONS

Revision Number	Revision Date	Revision Description

CLIENT:
MR. HUSSEIN REZEK

PROJECT NAME:
LAGOS WHITE SAND APPARTMENTS

CONSULTANT OFFICE
Java Design Concepts LTD

ACTIVITY	NAME	SIGNATURE
DESIGNED BY:		
DRAWN BY:		
APPROVED BY:		


DRAWING TITLE:
LEVEL 7 (TYPICAL C) FLOOR TILING LAYOUT PLAN

DRAWING no:
A308

DATE: 10 JULY 2021

SCALE: 1/100

SIZE: A0

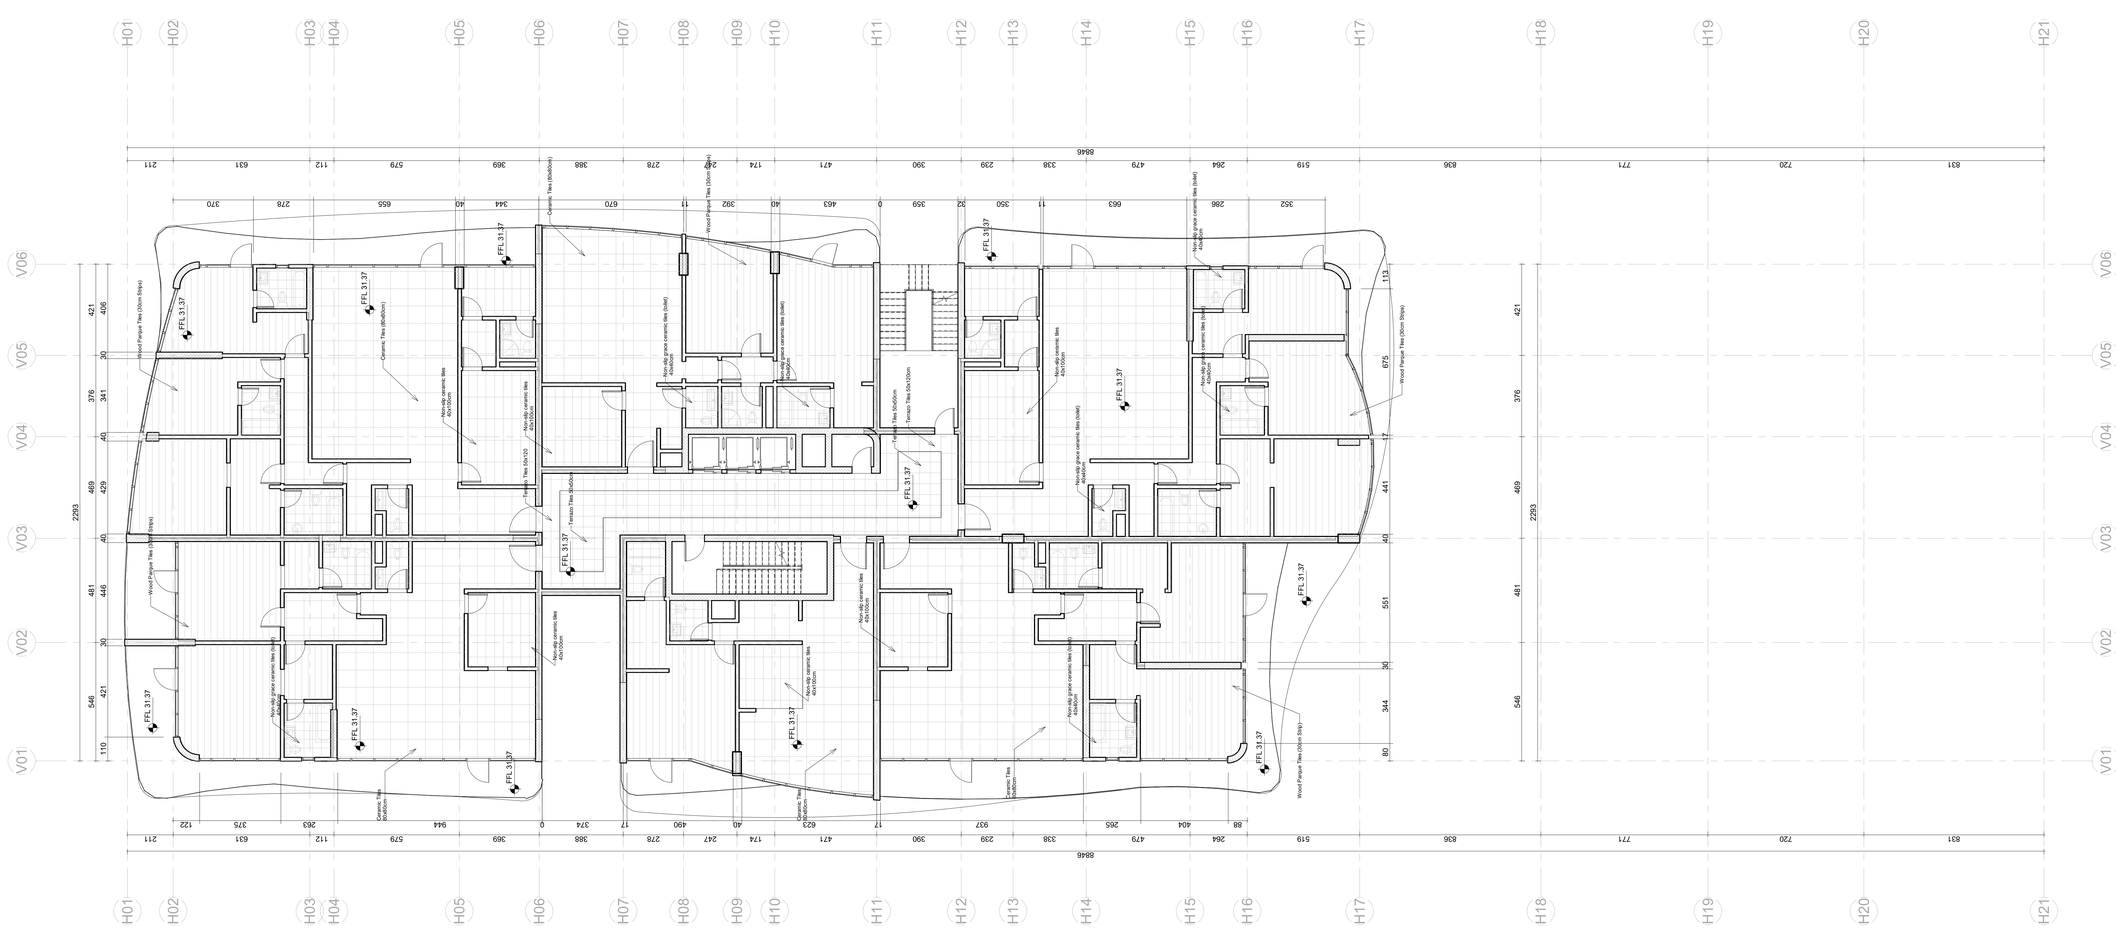

LEVEL 8 (TYPICAL D) FLOOR TILING LAYOUT PLAN

1 A309 — 1 : 100

ISSUES & REVISIONS

Revision Number	Revision Date	Revision Description

CLIENT:
MR. HUSSEIN REZEK

PROJECT NAME:
LAGOS WHITE SAND APPARTMENTS

CONSULTANT OFFICE
Java Design Concepts LTD

ACTIVITY	NAME	SIGNATURE
DESIGNED BY:		
DRAWN BY:		
APPROVED BY:		

DRAWING TITLE:
LEVEL 8 (TYPICAL D) FLOOR TILING LAYOUT PLAN

DRAWING no:
A309

DATE: 10 JULY 2021

SCALE: 1/100

SIZE: A0



GROUND FLOOR CEILING PLAN

1 - 100

1 / A310

ISSUES & REVISIONS

Revision Number	Revision Date	Revision Description

CLIENT:
MR. HUSSEIN REZEK

PROJECT NAME:
LAGOS WHITE SAND APPARTMENTS

CONSULTANT OFFICE
Java Design Concepts LTD

ACTIVITY	NAME	SIGNATURE
DESIGNED BY:		
DRAWN BY:		
APPROVED BY:		

DRAWING TITLE:
GROUND FLOOR CEILING PLAN

DRAWING no:
A310

DATE: 10 JULY 2021

SCALE: 1/100

SIZE: A0



FIRST FLOOR CEILING PLAN

1 : 100

1 A311

ISSUES & REVISIONS

Revision Number	Revision Date	Revision Description

CLIENT:
MR. HUSSEIN REZEK

PROJECT NAME:
LAGOS WHITE SAND APPARTMENTS

CONSULTANT OFFICE
Java Design Concepts LTD

ACTIVITY	NAME	SIGNATURE
DESIGNED BY:		
DRAWN BY:		
APPROVED BY:		

DRAWING TITLE:
FIRST FLOOR CEILING PLAN

DRAWING no:
A311

DATE: 10 JULY 2021

SCALE: 1/100

SIZE: A0



SECOND FLOOR CEILING PLAN

1 : 100

1 A312

ISSUES & REVISIONS

Revision Number	Revision Date	Revision Description

CLIENT:
MR. HUSSEIN REZEK

PROJECT NAME:
LAGOS WHITE SAND APPARTMENTS

CONSULTANT OFFICE
Java Design Concepts LTD

ACTIVITY	NAME	SIGNATURE
DESIGNED BY:		
DRAWN BY:		
APPROVED BY:		

DRAWING TITLE:
SECOND FLOOR CEILING PLAN

DRAWING no:
A312

DATE: 10 JULY 2021

SCALE: 1/100
SIZE: A0



THIRD FLOOR CEILING PLAN

1 : 100

1 / A313

ISSUES & REVISIONS

Revision Number	Revision Date	Revision Description

CLIENT:
MR. HUSSEIN REZEK

PROJECT NAME:
LAGOS WHITE SAND APPARTMENTS

CONSULTANT OFFICE
Java Design Concepts LTD

ACTIVITY	NAME	SIGNATURE
DESIGNED BY:		
DRAWN BY:		
APPROVED BY:		


DRAWING TITLE:
THIRD FLOOR CEILING PLAN

DRAWING no:
A313

DATE: 10 JULY 2021

SCALE: 1/100

SIZE: A0

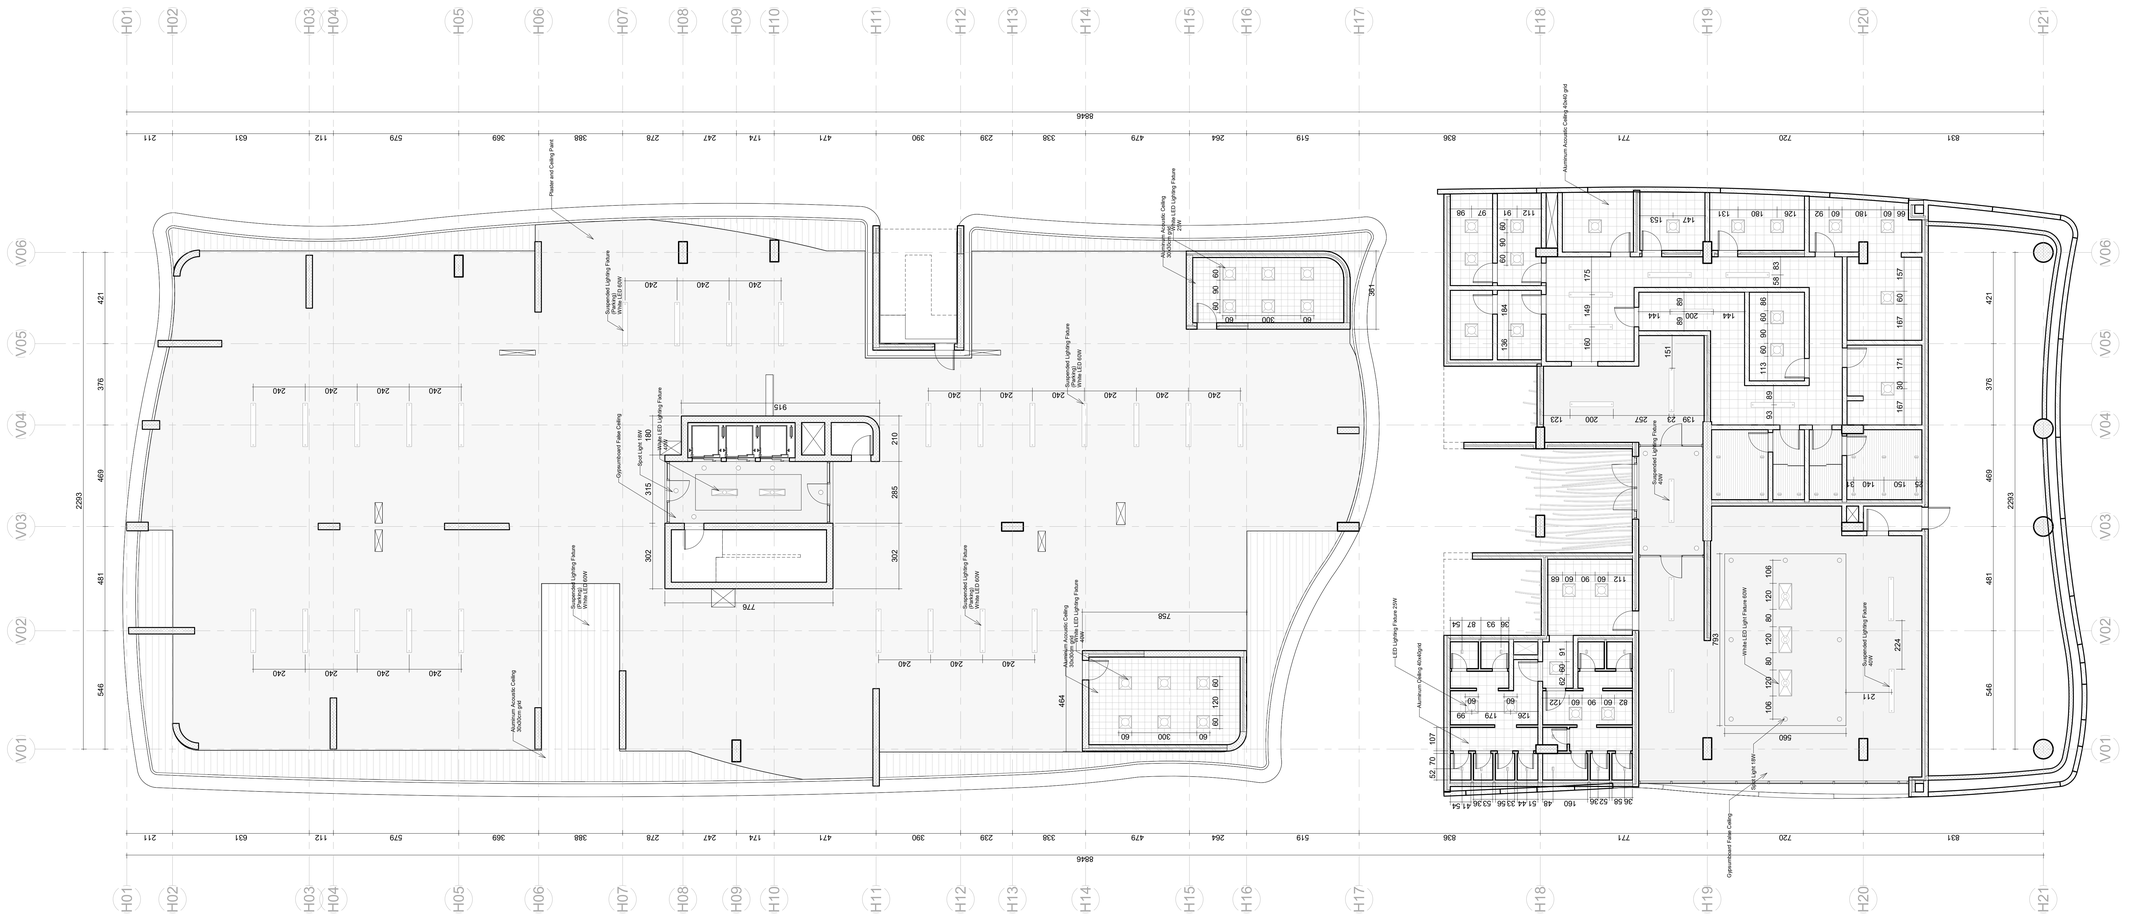

FOURTH FLOOR CEILING PLAN

1 / A314 — 1 : 100

ISSUES & REVISIONS

Revision Number	Revision Date	Revision Description

CLIENT:
MR. HUSSEIN REZEK

PROJECT NAME:
LAGOS WHITE SAND APPARTMENTS

CONSULTANT OFFICE
Java Design Concepts LTD


ACTIVITY	NAME	SIGNATURE
DESIGNED BY:		
DRAWN BY:		
APPROVED BY:		

DRAWING TITLE:
FOURTH FLOOR CEILING PLAN

DRAWING no:
A314

DATE: 10 JULY 2021

SCALE: 1/100
SIZE: A0

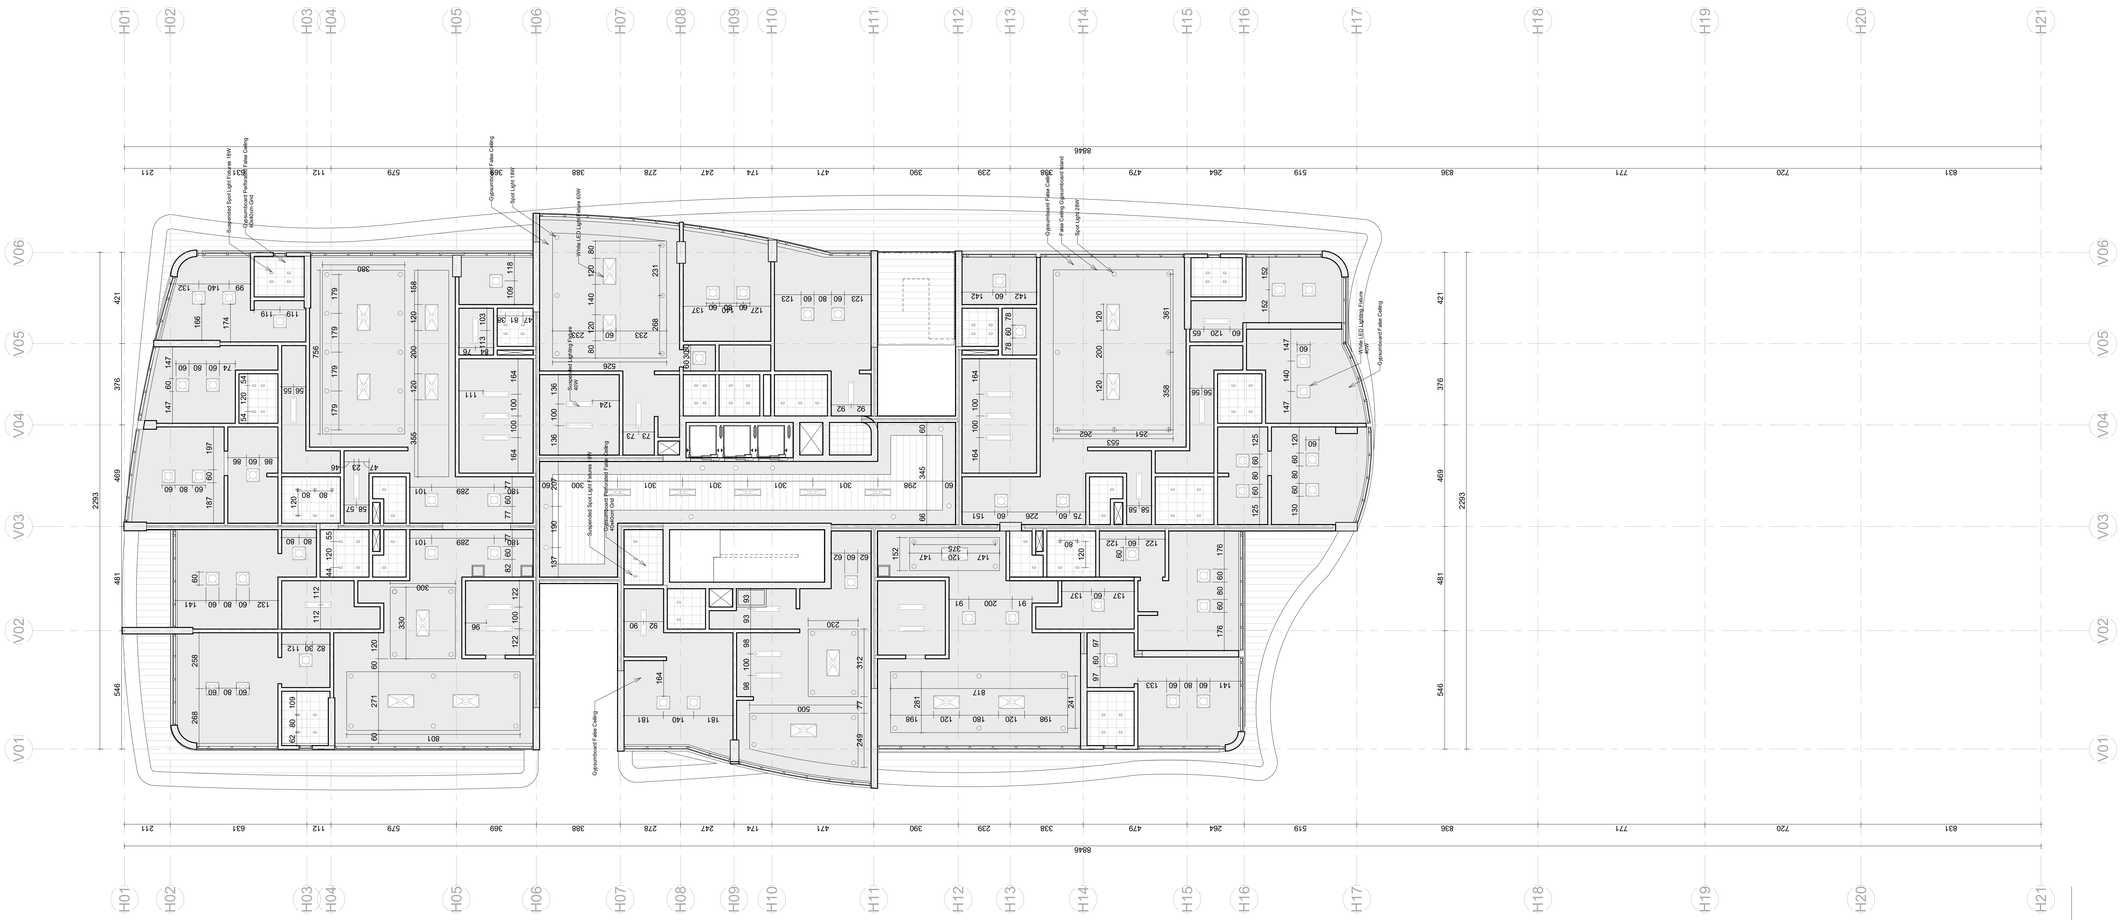

LEVEL 5 (TYPICAL A) CEILING PLAN

1 A315 1 : 100

ISSUES & REVISIONS

Revision Number	Revision Date	Revision Description

CLIENT:
MR. HUSSEIN REZEK

PROJECT NAME:
LAGOS WHITE SAND APPARTMENTS

CONSULTANT OFFICE
Java Design Concepts LTD


ACTIVITY	NAME	SIGNATURE
DESIGNED BY:		
DRAWN BY:		
APPROVED BY:		

DRAWING TITLE:
LEVEL 5 (TYPICAL A)
FLOOR CEILING PLAN

DRAWING no:
A315

DATE: 10 JULY 2021

SCALE: 1/100
SIZE: A0

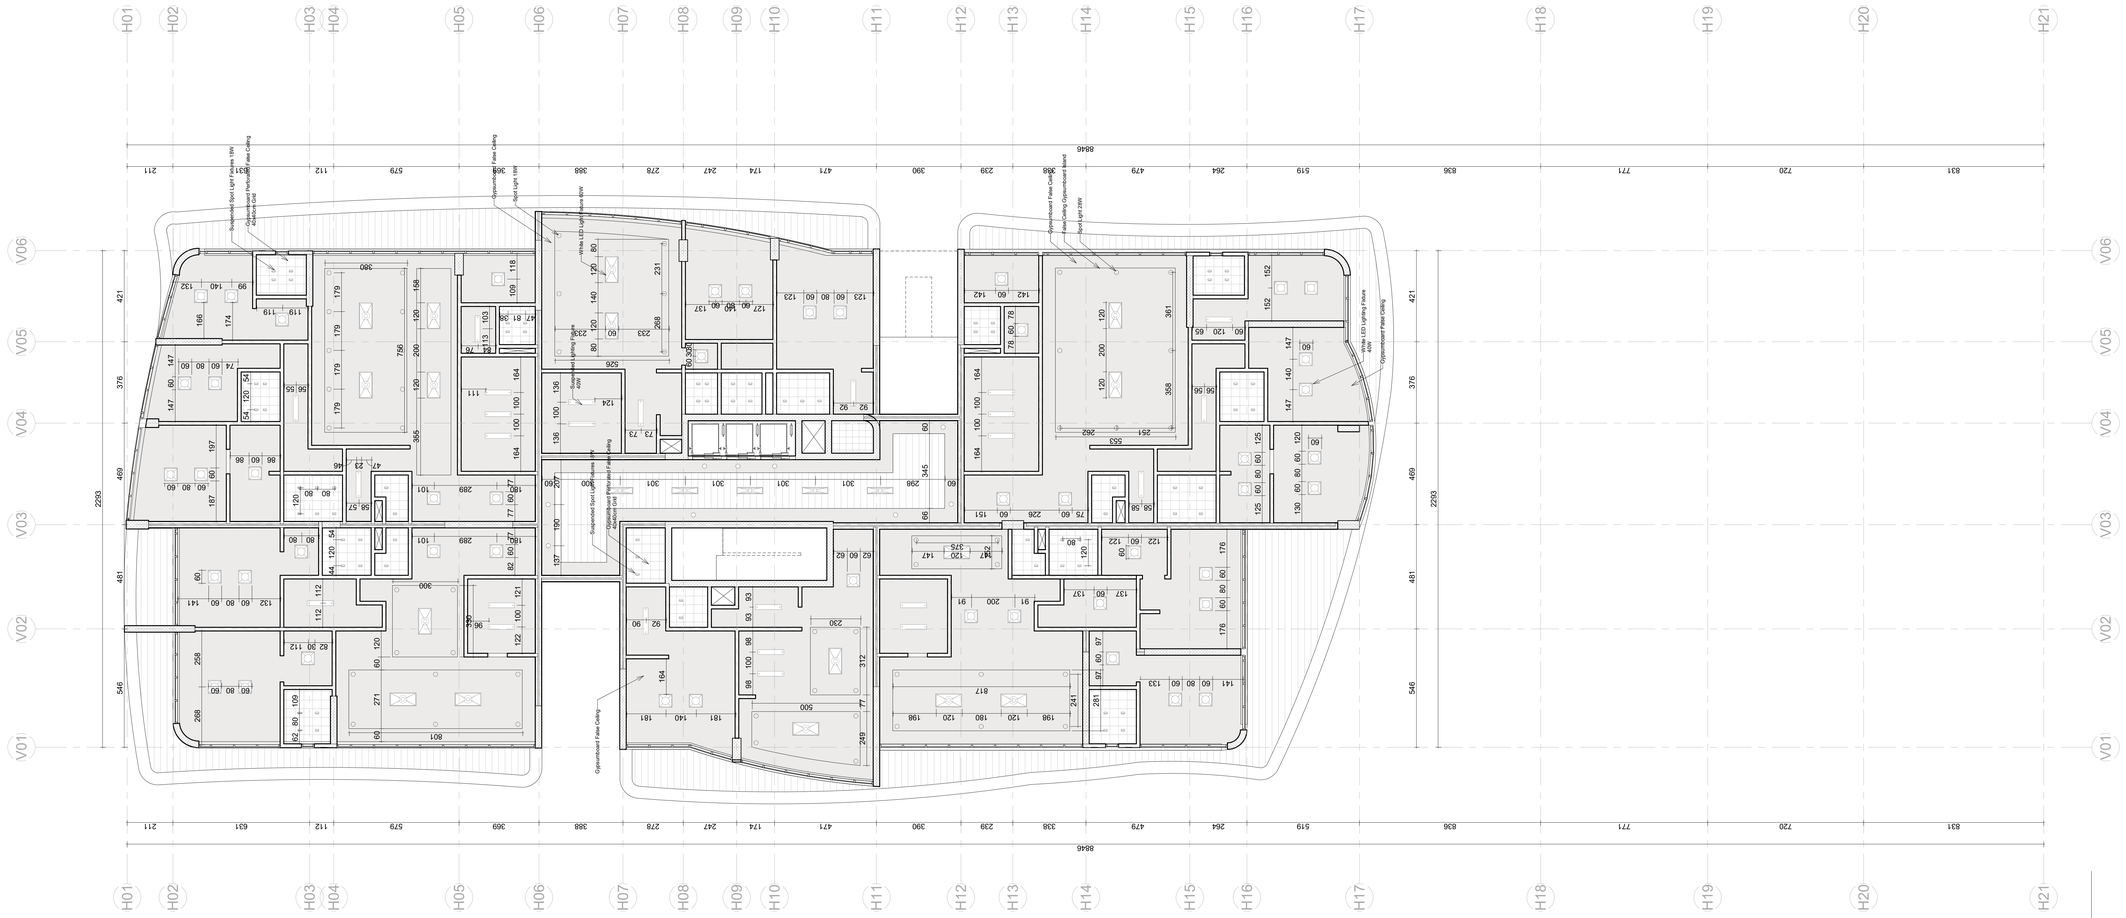

LEVEL 6 (TYPICAL B) CEILING PLAN

1 : 100

1 / A316

ISSUES & REVISIONS

Revision Number	Revision Date	Revision Description

CLIENT:
MR. HUSSEIN REZEK

PROJECT NAME:
LAGOS WHITE SAND APPARTMENTS

CONSULTANT OFFICE
Java Design Concepts LTD


ACTIVITY	NAME	SIGNATURE
DESIGNED BY:		
DRAWN BY:		
APPROVED BY:		

DRAWING TITLE:
LEVEL 6 (TYPICAL B)
FLOOR CEILING PLAN

DRAWING no:
A316

DATE: 10 JULY 2021

SCALE: 1/100
SIZE: A0

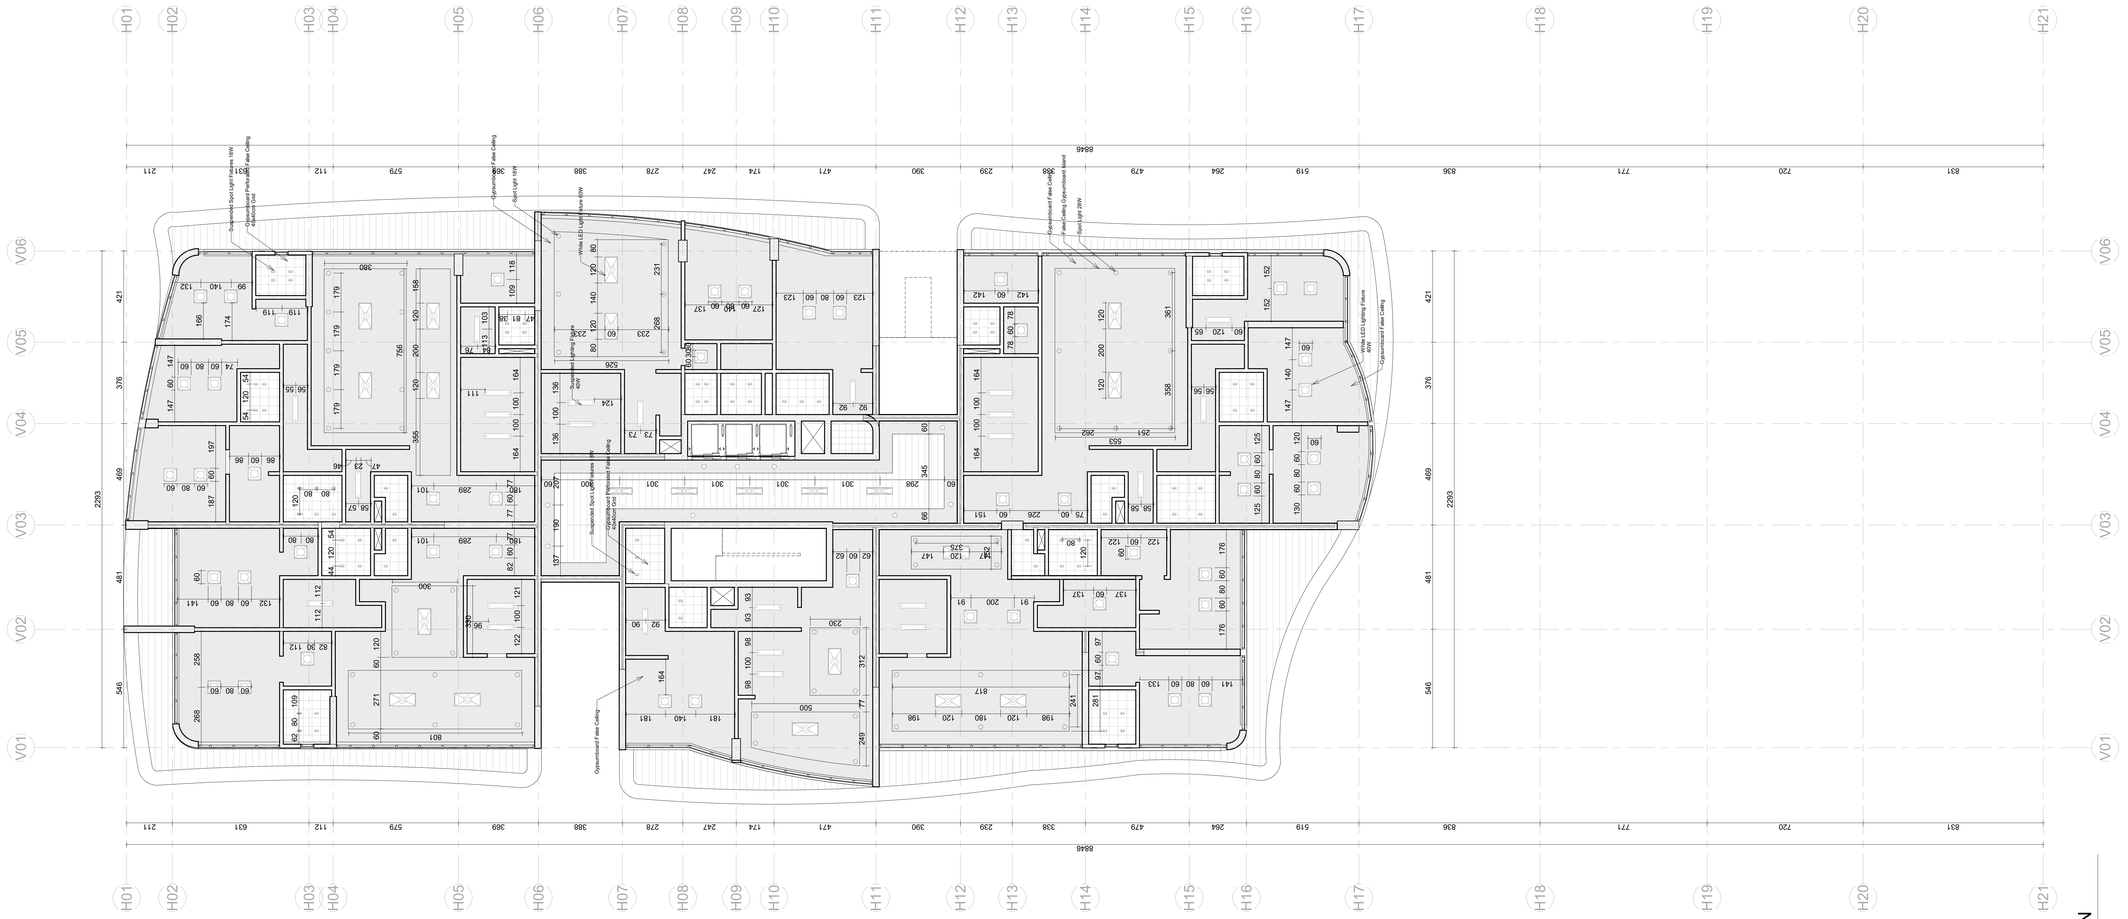

LEVEL 7 (TYPICAL C) CEILING PLAN

1 / A317

1 : 100

ISSUES & REVISIONS

Revision Number	Revision Date	Revision Description

CLIENT:
MR. HUSSEIN REZEK

PROJECT NAME:
LAGOS WHITE SAND APPARTMENTS

CONSULTANT OFFICE
Java Design Concepts LTD

ACTIVITY	NAME	SIGNATURE
DESIGNED BY:		
DRAWN BY:		
APPROVED BY:		


DRAWING TITLE:
LEVEL 7 (TYPICAL C)
FLOOR CEILING PLAN

DRAWING no:
A317

DATE: 10 JULY 2021

SCALE: 1/100

SIZE: A0

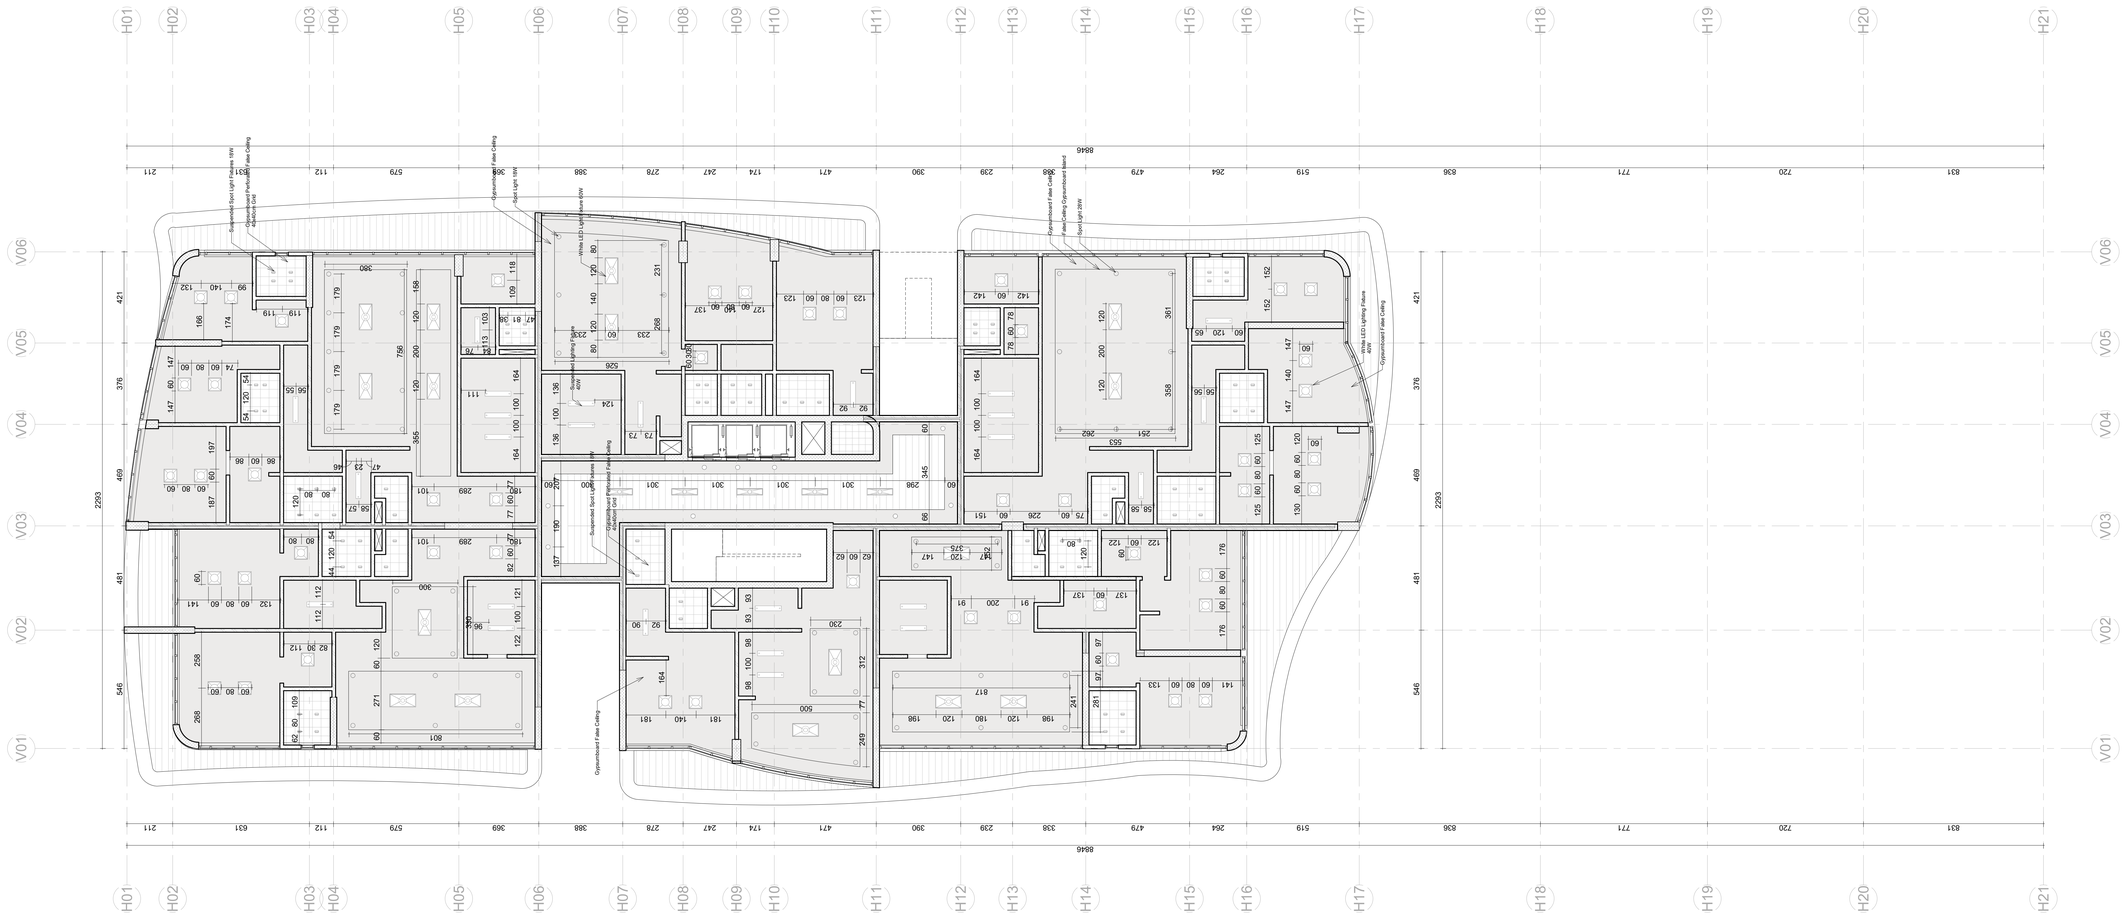

LEVEL 8 (TYPICAL D) CEILING PLAN

1 / A318 — 1 : 100

ISSUES & REVISIONS

Revision Number	Revision Date	Revision Description

CLIENT:
MR. HUSSEIN REZEK

PROJECT NAME:
LAGOS WHITE SAND APPARTMENTS

CONSULTANT OFFICE
Java Design Concepts LTD


ACTIVITY	NAME	SIGNATURE
DESIGNED BY:		
DRAWN BY:		
APPROVED BY:		

DRAWING TITLE:
LEVEL 8 (TYPICAL D)
FLOOR CEILING PLAN

DRAWING no:
A318

DATE: 10 JULY 2021

SCALE: 1/100
SIZE: A0

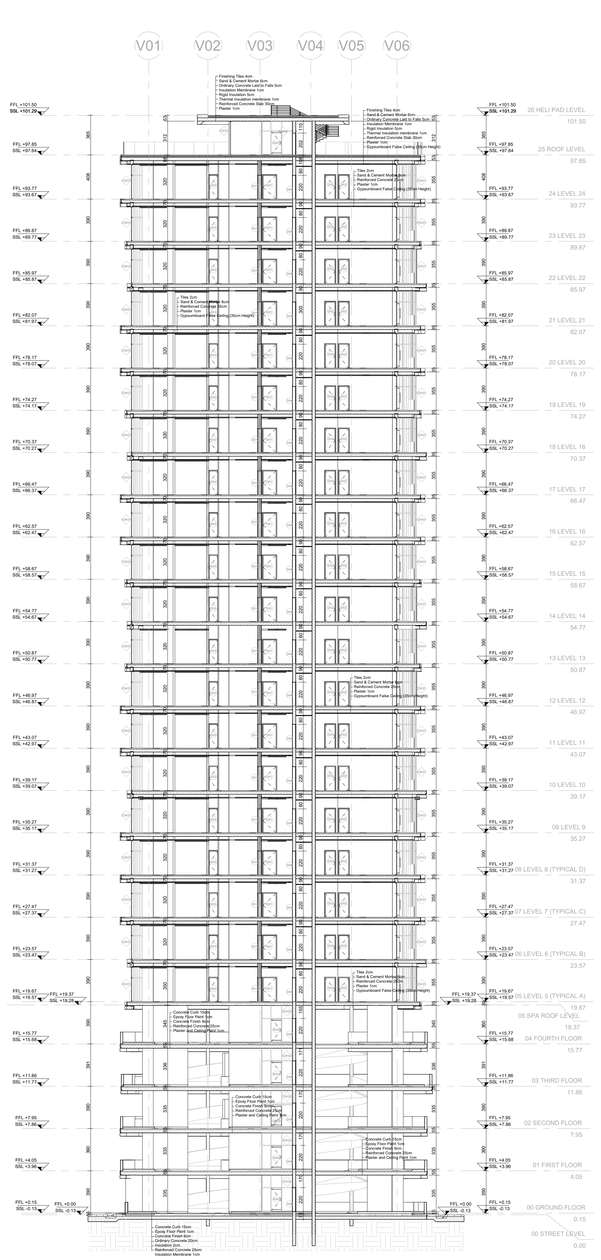

1 A401

Section A-A

1 : 200



2 A401

Section B-B

1 : 200

ISSUES & REVISIONS

Revision Number	Revision Date	Revision Description

CLIENT:
MR. HUSSEIN REZEK

PROJECT NAME:
LAGOS WHITE SAND APPARTMENTS

CONSULTANT OFFICE
Java Design Concepts LTD


ACTIVITY	NAME	SIGNATURE
DESIGNED BY:		
DRAWN BY:		
APPROVED BY:		

DRAWING TITLE:
SECTION A-A &
SECTION B-B

DRAWING no:
A401


DATE: 10 JULY 2021

SCALE: 1/200
SIZE: A0

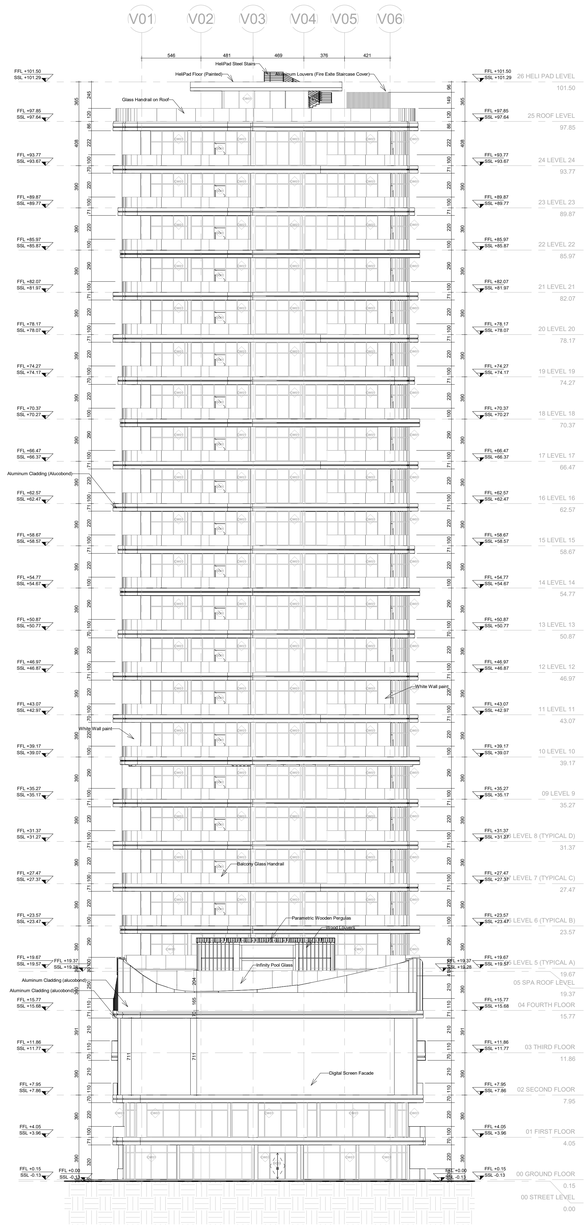

1 A402 **Elevation 1**

1 : 200

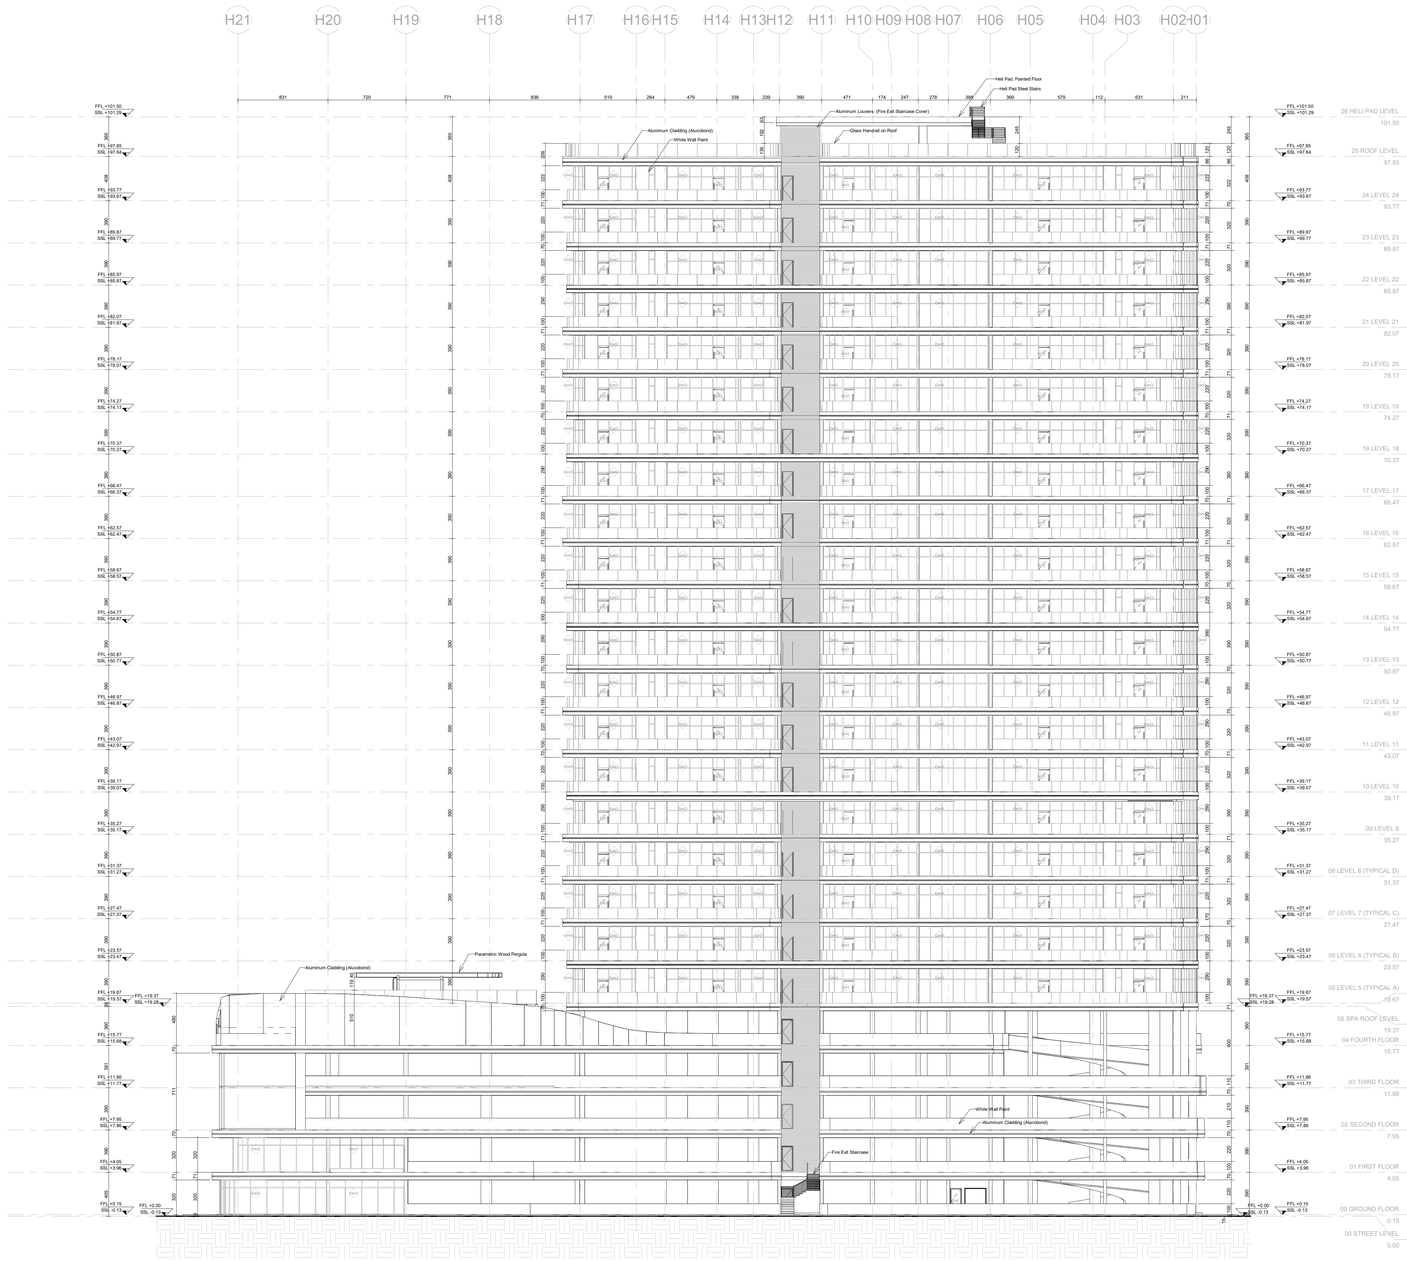

2 A402 **Elevation 2**

1 : 200

ISSUES & REVISIONS

Revision Number	Revision Date	Revision Description

CLIENT:
MR. HUSSEIN REZEK

PROJECT NAME:
LAGOS WHITE SAND APPARTMENTS

CONSULTANT OFFICE
Java Design Concepts LTD

ACTIVITY	NAME	SIGNATURE
DESIGNED BY:		
DRAWN BY:		
APPROVED BY:		

DRAWING TITLE:
ELEVATIONS 1&2

DRAWING no:
A402


DATE: 10 JULY 2021

SCALE: 1/200
SIZE: A0



1 A403 **Elevation 3**

1 : 200

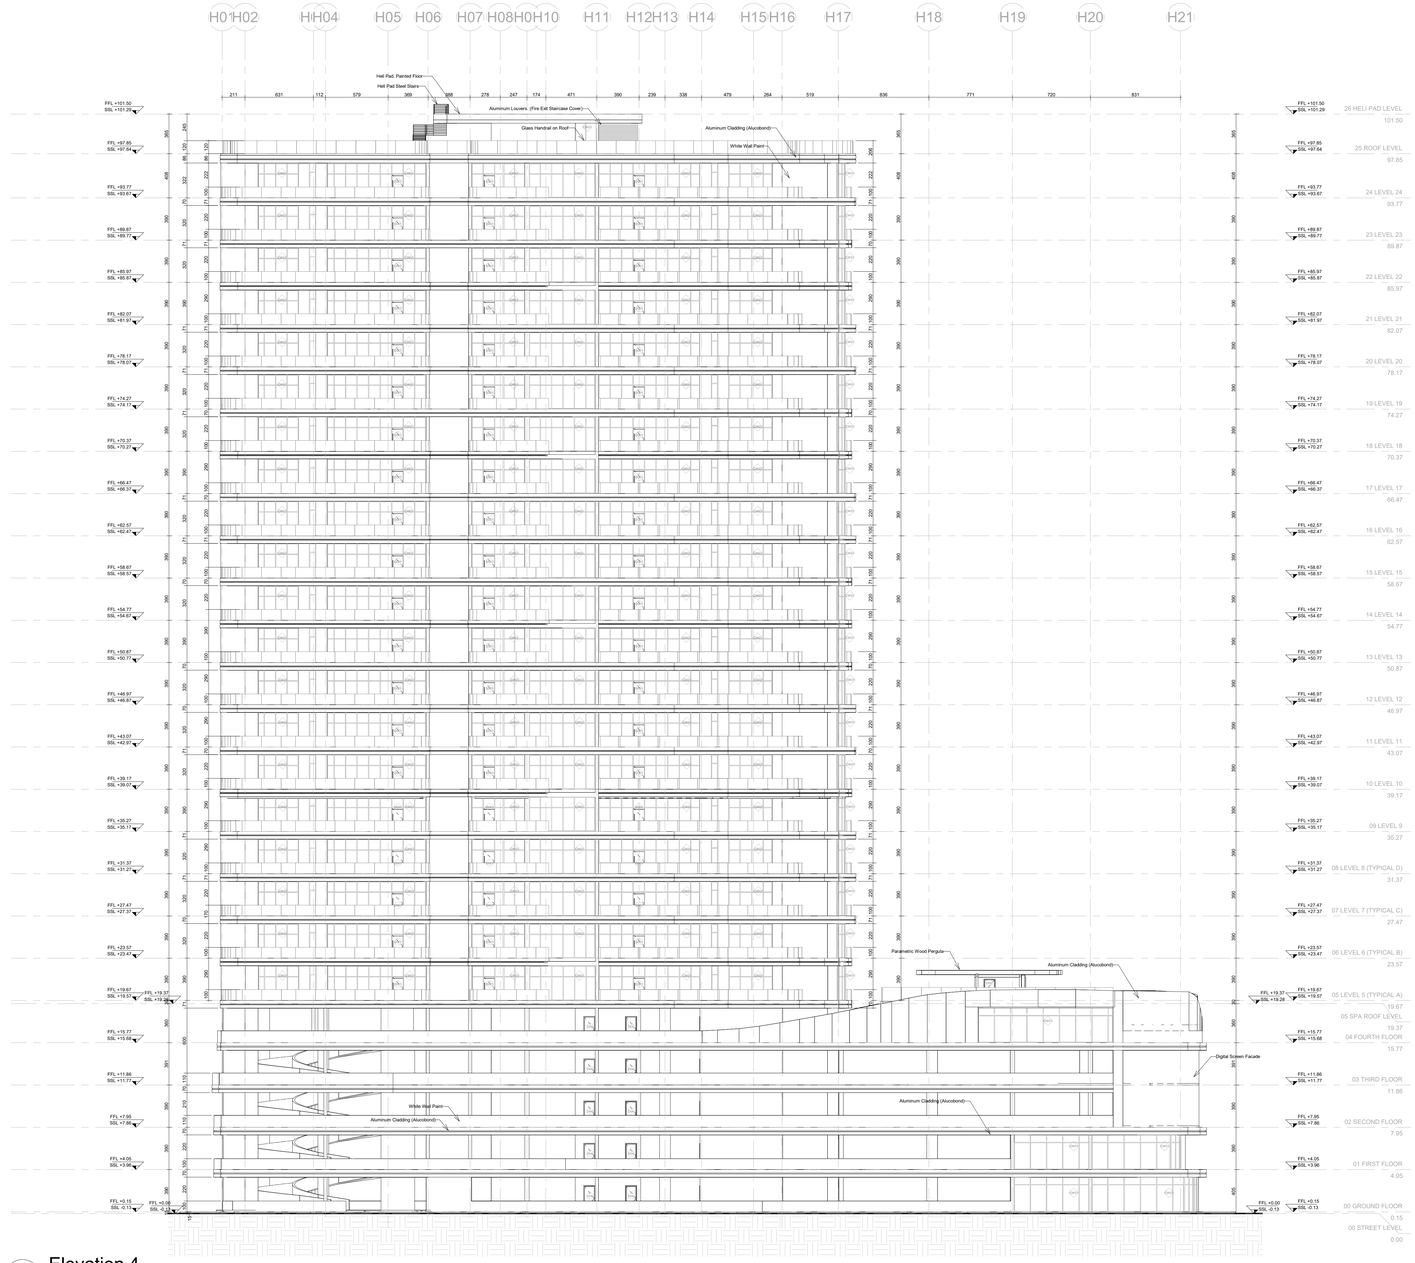

2 A403 **Elevation 4**

1 : 200

ISSUES & REVISIONS

Revision Number	Revision Date	Revision Description

CLIENT:
MR. HUSSEIN REZEK

PROJECT NAME:
LAGOS WHITE SAND APPARTMENTS

CONSULTANT OFFICE
Java Design Concepts LTD


ACTIVITY	NAME	SIGNATURE
DESIGNED BY:		
DRAWN BY:		
APPROVED BY:		

DRAWING TITLE:
ELEVATIONS 3&4


DRAWING no:
A403

DATE: 10 JULY 2021


SCALE: 1/200
SIZE: A0

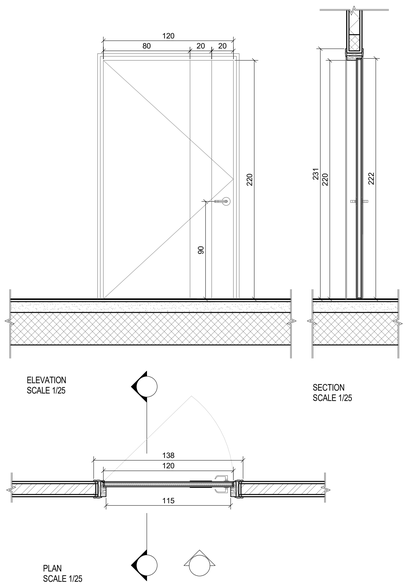


D01 Masive Wood Single Leaf/ Side-hinged door.

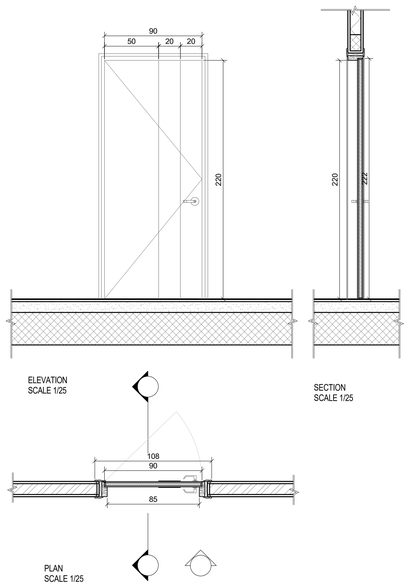


D02 Masive Wood Single Leaf/ Side-hinged door.

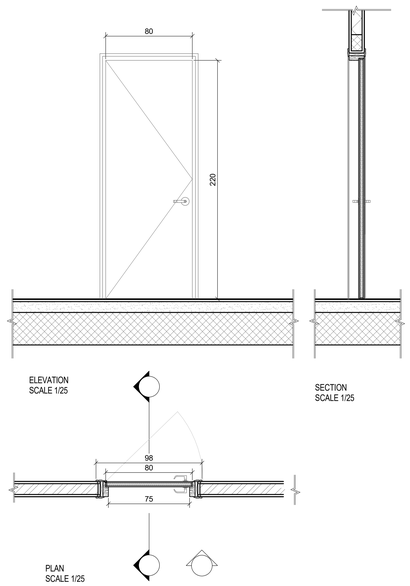


D03 Masive Wood Single Leaf/ Side-hinged door.

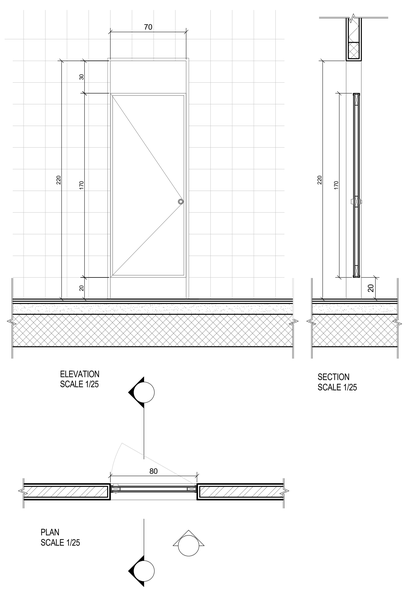



D06 Flush Single Leaf/ Side-hinged door.
(WC 20cm Offset from ground)

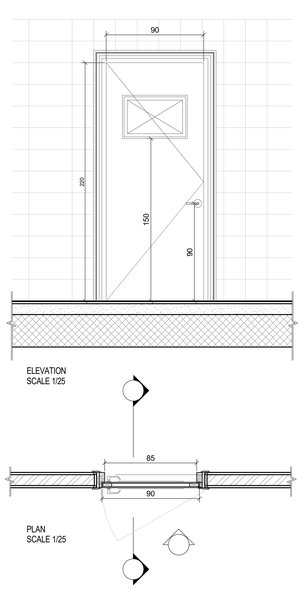

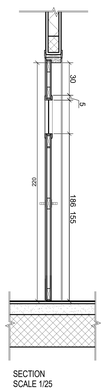

D05 Wood Flush Single Leaf/ Side-hinged door. Polyurethane Painted with glazing

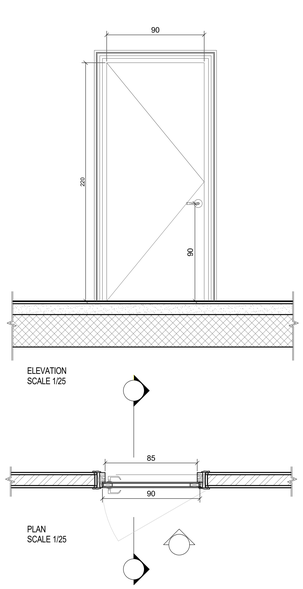

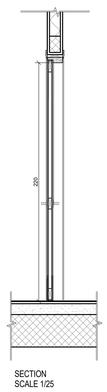

D04 Fire Exit Flush Wood Single Leaf/ Side-hinged door.

Door Schedule

Mark	STRUCTURAL DIMENSIONS		Type	Material	Glazing	Fire Rate	DETAIL		Frame			NOTES
	Height	Width					Stile	Rail	Matl.	Head	Jamb	
D01	220 cm	120 cm	Side Hinged	Massive Wood	-	1	2	2	Wood	240x50	240x50	
D02	220 cm	90 cm	Side Hinged	Wood	-	-	2	2	Wood	240x50	240x50	
D03	220 cm	80 cm	Side Hinged	Wood	-	-	2	2				
D04	220 cm	90 cm	Side Hinged	Flush Wood	-	3	2	2	Wood	240x50	240x50	
D05	220 cm	90 cm	Side Hinged	Flush Wood	-	-	2	2	Wood	240x50	240x50	
D06	220 cm	70 cm	Side Hinged	Flush Wood	-	-	2	2	Wood	240x50	240x50	
DG01	220 cm	100 cm	Side Hinged	Glass	-	-	2	2	Aluminum	100x50	100x50	
DG02	220 cm	90 cm	Side Hinged	Glass	-	-	2	2	Aluminum	50x50	50x50	
DG03	220 cm	130 cm	Side Hinged Double Leafs	Glass	-	-	2	2	Aluminum	100x50	100x50	

ISSUES & REVISIONS

Revision Number	Revision Date	Revision Description

CLIENT:
MR. HUSSEIN REZEK

PROJECT NAME:
LAGOS WHITE SAND APPARTMENTS

CONSULTANT OFFICE
Java Design Concepts LTD


ACTIVITY	NAME	SIGNATURE
DESIGNED BY:		
DRAWN BY:		
APPROVED BY:		

DRAWING TITLE:
DOORS DETAILS 1


DRAWING no:
A501

DATE: 10 JULY 2021


SCALE: 1/20
SIZE: A0

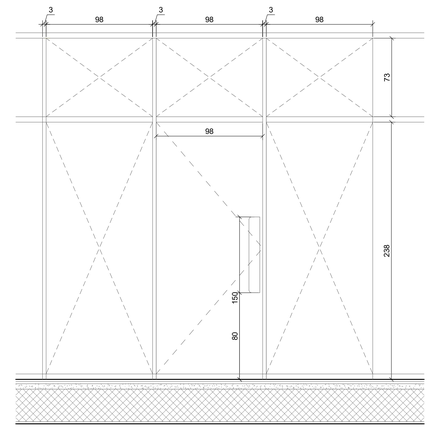

ELEVATION
SCALE 1/25

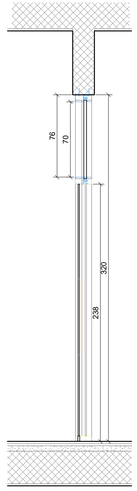


SECTION
SCALE 1/25

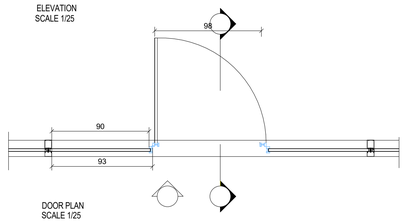


DOOR PLAN
SCALE 1/25


DG01 Glass Single Leaf/ Side-hinged door.
(Curtain Wall Door)

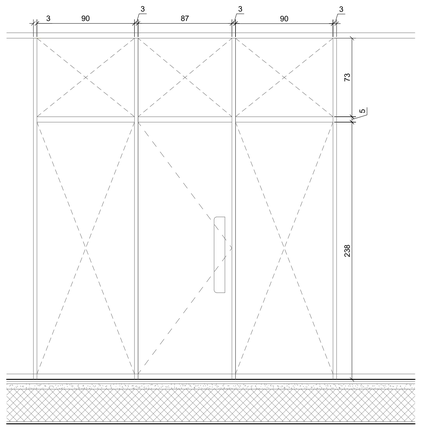

ELEVATION
SCALE 1/25

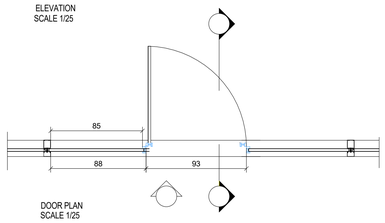


DOOR PLAN
SCALE 1/25

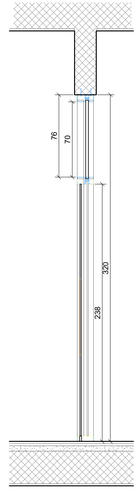


SECTION
SCALE 1/25


DG02 Glass Single Leaf/ Side-hinged door.
(Interior Curtain Wall Door)

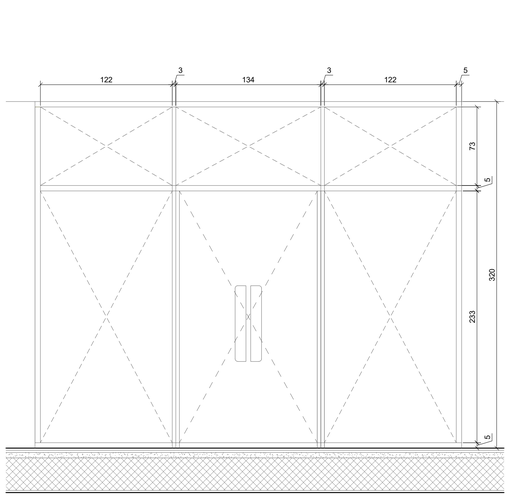

ELEVATION
SCALE 1/25

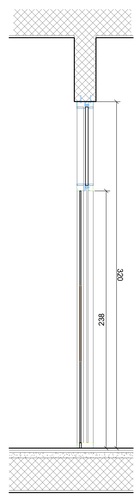

SECTION
SCALE 1/25

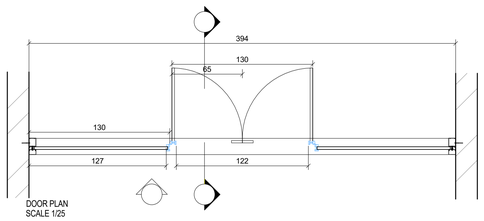

DOOR PLAN
SCALE 1/25

DG03 Glass Double Leaf/ Side-hinged door.
(Curtain Wall Door)

Door Schedule

Mark	STRUCTURAL DIMENSIONS		Type	Material	Glazing	Fire Rate	DETAIL		Frame			NOTES
	Height	Width					Stile	Rail	Matl.	Head	Jamb	
D01	220 cm	120 cm	Side Hinged	Massive Wood	-	1	2	2	Wood	240x50	240x50	
D02	220 cm	90 cm	Side Hinged	Wood	-	-	2	2	Wood	240x50	240x50	
D03	220 cm	80 cm	Side Hinged	Wood	-	-	2	2				
D04	220 cm	90 cm	Side Hinged	Flush Wood	-	3	2	2	Wood	240x50	240x50	
D05	220 cm	90 cm	Side Hinged	Flush Wood	-	-	2	2	Wood	240x50	240x50	
D06	220 cm	70 cm	Side Hinged	Flush Wood	-	-	2	2	Wood	240x50	240x50	
DG01	220 cm	100 cm	Side Hinged	Glass	-	-	2	2	Aluminum	100x50	100x50	
DG02	220 cm	90 cm	Side Hinged	Glass	-	-	2	2	Aluminum	50x50	50x50	
DG03	220 cm	130 cm	Side Hinged Double Leafs	Glass	-	-	2	2	Aluminum	100x50	100x50	

ISSUES & REVISIONS

Revision Number	Revision Date	Revision Description

CLIENT:
MR. HUSSEIN REZEK

PROJECT NAME:
LAGOS WHITE SAND APPARTMENTS

CONSULTANT OFFICE
Java Design Concepts LTD


ACTIVITY	NAME	SIGNATURE
DESIGNED BY:		
DRAWN BY:		
APPROVED BY:		

DRAWING TITLE:
DOORS DETAILS 2

DRAWING no:
A502


DATE: 10 JULY 2021

SCALE: 1/20
SIZE: A0

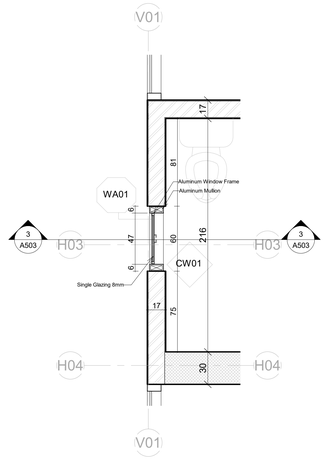


1 / A503 WA01 Detail Plan

1 : 20

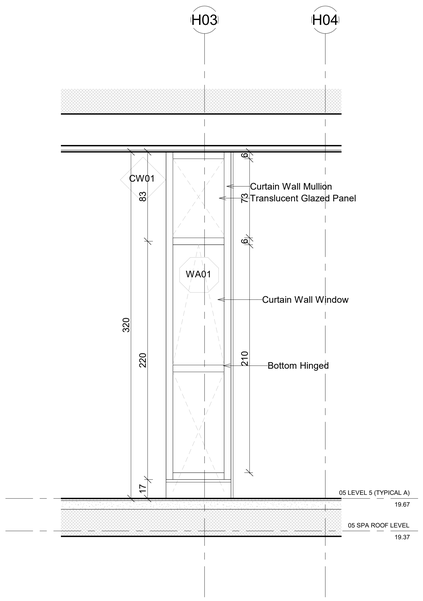

2 / A503 WA01 Detail Elevation

1 : 20

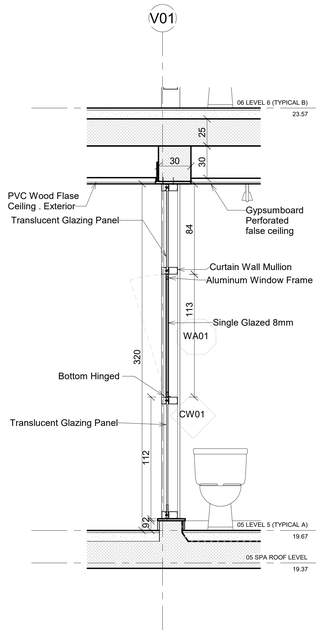

3 / A503 WA01 Detail Section

1 : 20

Windows Schedule

Mark	STRUCTURAL DIMENSIONS		Type	Material	Glazing	Fire Rate	DETAIL			HORIZ. MULL	VERT. MULL	NOTES
	Height	Width					Stile	Rail	Sill			
W01	125 cm	90 cm	Bottom Hinged	Aluminum	Single Glazing 16mm		130x70	130x70	117 cm	60x40mm	60x40 mm	

ISSUES & REVISIONS

Revision Number	Revision Date	Revision Description

CLIENT:
MR. HUSSEIN REZEK

PROJECT NAME:
LAGOS WHITE SAND APPARTMENTS

CONSULTANT OFFICE
Java Design Concepts LTD


ACTIVITY	NAME	SIGNATURE
DESIGNED BY:		
DRAWN BY:		
APPROVED BY:		

DRAWING TITLE:
WINDOWS DETAILS

DRAWING no:
A503


DATE: 10 JULY 2021

SCALE: 1/20
SIZE: A0

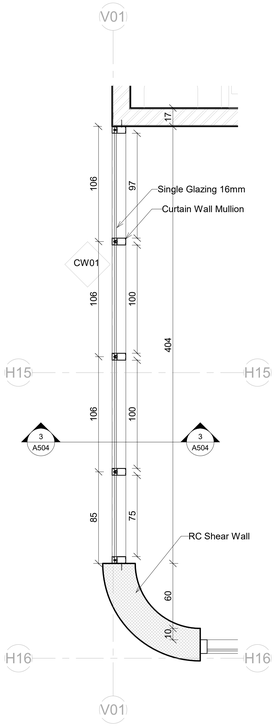

1 A504 CW01 Detail Plan

1 : 20

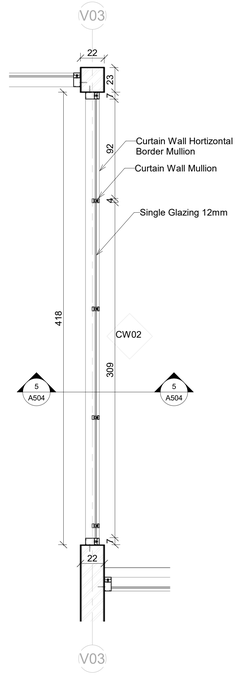


2 A504 CW02 Detail Plan

1 : 20


Curtain Wall Schedule

Mark	STRUCTURAL DIMENSIONS		Type	Material	Glazing	Fire Rate	DETAIL			HORIZ. MULL	VERT. MULL	NOTES
	Height	Width					Stile	Rail	Sill			
CW01	320 cm	Varies	Fixed Curtain Wall (Exterior)with Side-hinged Double Glass Door	Aluminum	Single Glazing 16mm Secured		130x70	130x70	130x70	130x70	130x70	
CW02	320 cm	Varies	Fixed Curtain Wall (Interior Partition) with Glass doors	Aluminum	Double Glazing 12mm		130x70	130x70	130x70	60x40 mm	60x40 mm	

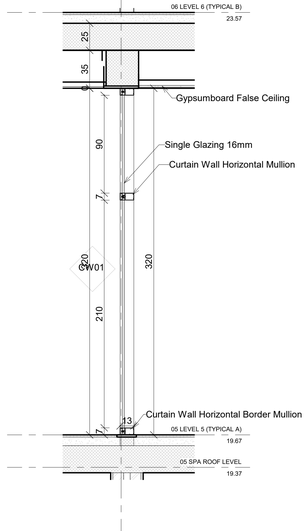


3 A504 CW01 Detail Section

1 : 20

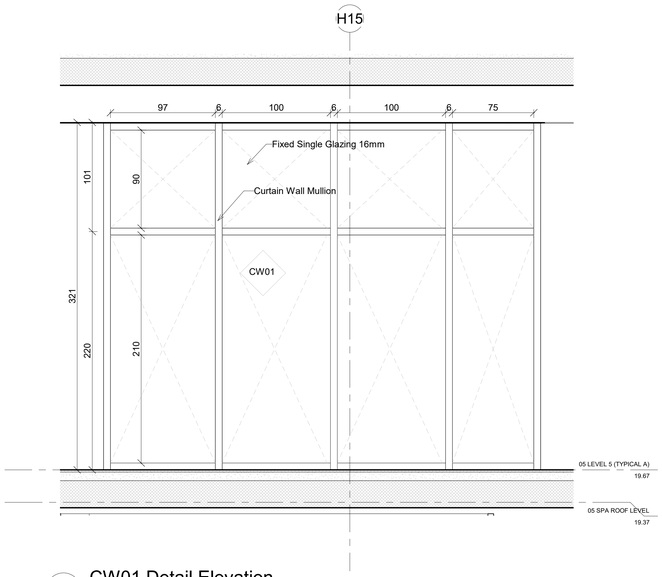


4 A504 CW01 Detail Elevation

1 : 20

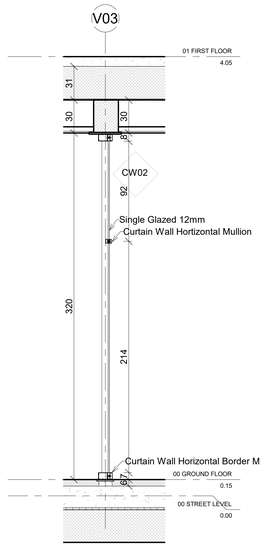

5 A504 CW02 Detail Section

1 : 20

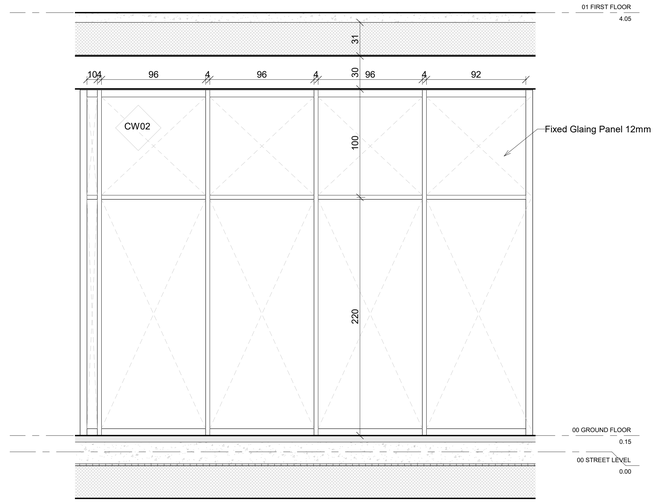

6 A504 CW02 Detail Elevation

1 : 20

ISSUES & REVISIONS

Revision Number	Revision Date	Revision Description

CLIENT:
MR. HUSSEIN REZEK

PROJECT NAME:
LAGOS WHITE SAND APPARTMENTS

CONSULTANT OFFICE
Java Design Concepts LTD


ACTIVITY	NAME	SIGNATURE
DESIGNED BY:		
DRAWN BY:		
APPROVED BY:		

DRAWING TITLE:
CURTAIN WALL DETAILS


DRAWING no:
A504

DATE: 10 JULY 2021


SCALE: 1/20
SIZE: A0

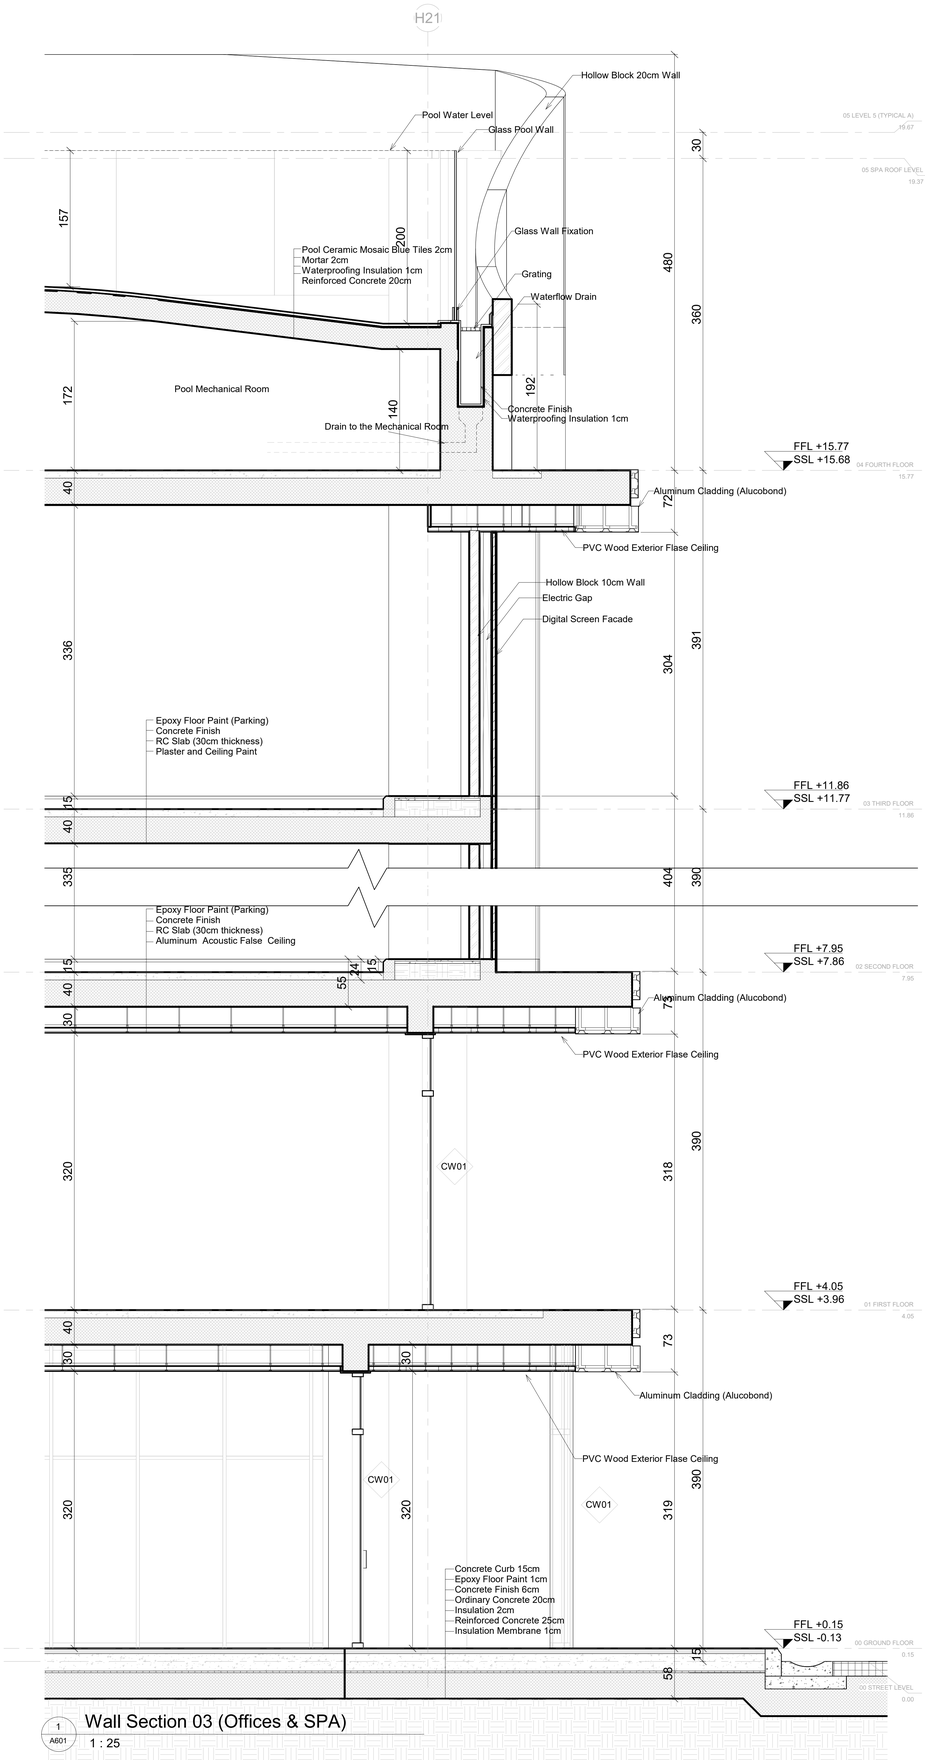

1 A601 Wall Section 03 (Offices & SPA)
1 : 25

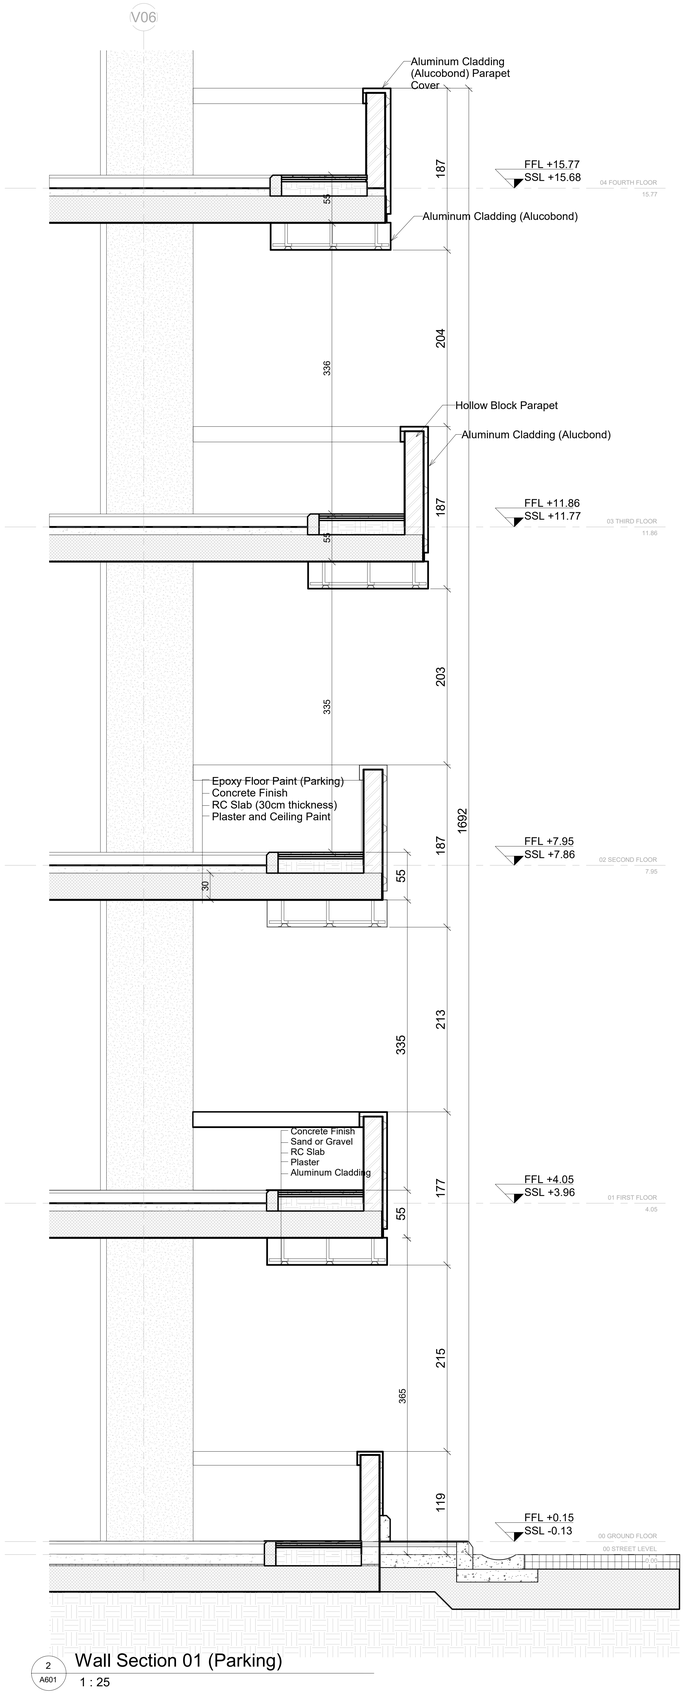

2 A601 Wall Section 01 (Parking)
1 : 25

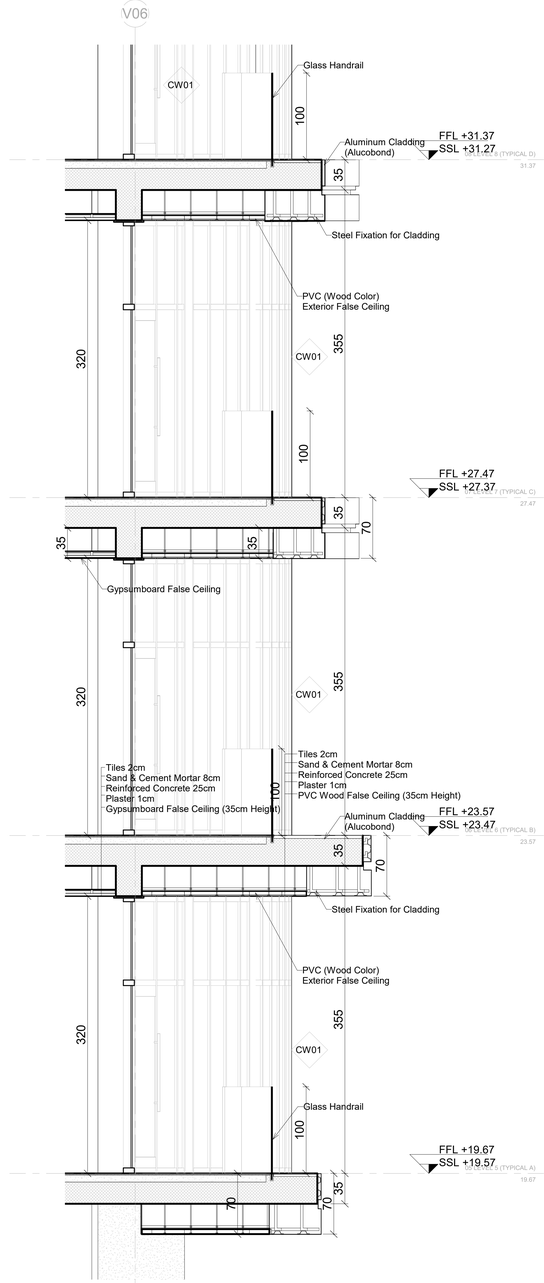

3 A601 Wall Section 02 (Typical Floors)
1 : 25

ISSUES & REVISIONS

Revision Number	Revision Date	Revision Description

CLIENT:
MR. HUSSEIN REZEK

PROJECT NAME:
LAGOS WHITE SAND APPARTMENTS

CONSULTANT OFFICE
Java Design Concepts LTD


ACTIVITY	NAME	SIGNATURE
DESIGNED BY:		
DRAWN BY:		
APPROVED BY:		

DRAWING TITLE:
WALL SECTIONS


DRAWING no:
A601

DATE: 10 JULY 2021


SCALE: 1/25
SIZE: A0

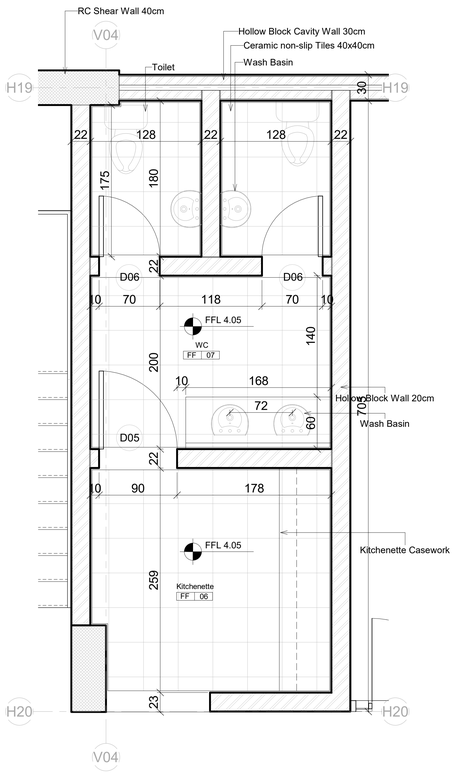


1 A602 TOILET 1 - PLAN
1 : 25

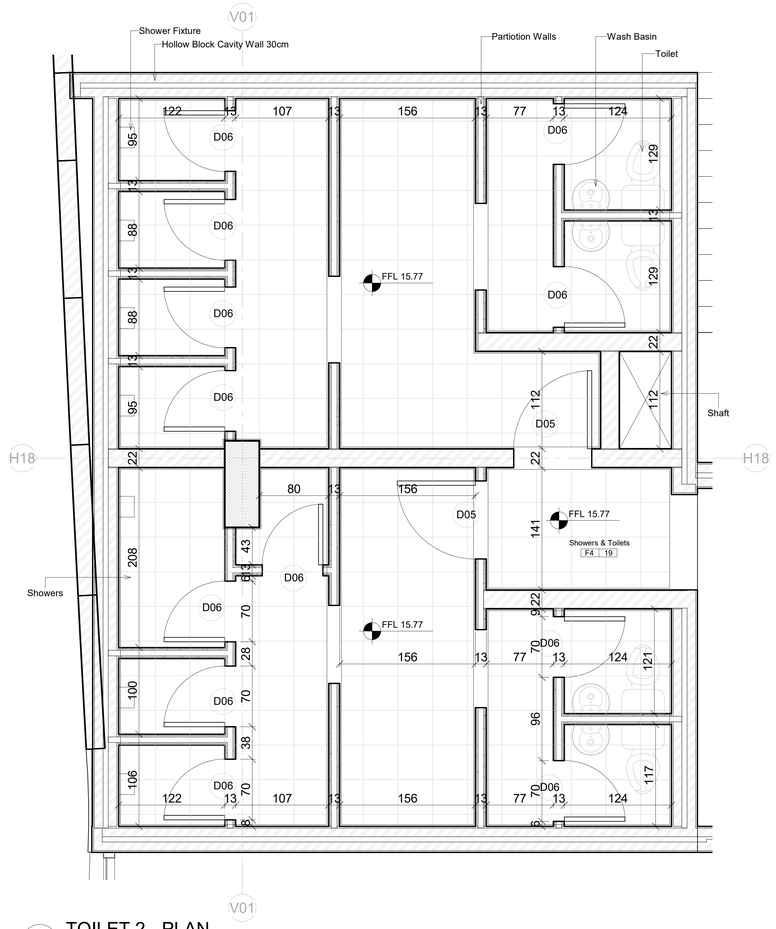


2 A602 TOILET 2 - PLAN
1 : 25

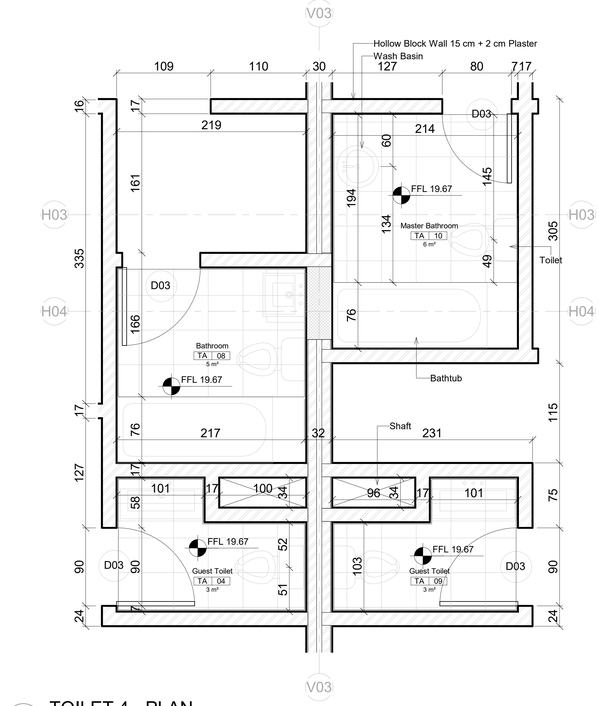


4 A602 TOILET 4 - PLAN
1 : 25

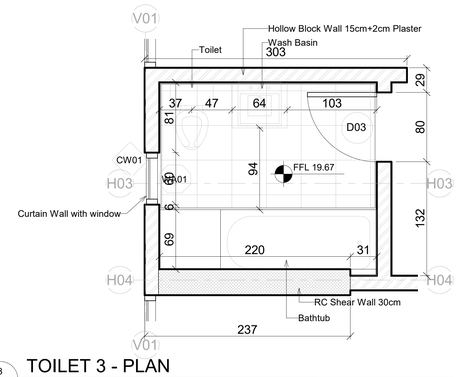


3 A602 TOILET 3 - PLAN
1 : 25

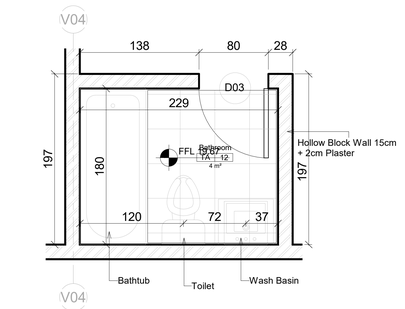


5 A602 TOILET 5 - PLAN
1 : 25

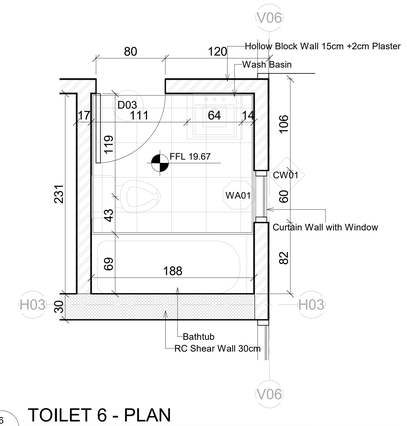

6 A602 TOILET 6 - PLAN
1 : 25

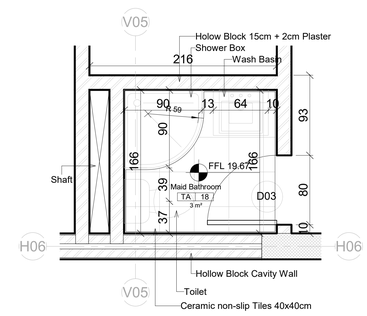

7 TOILET 7 - PLAN
1 : 25

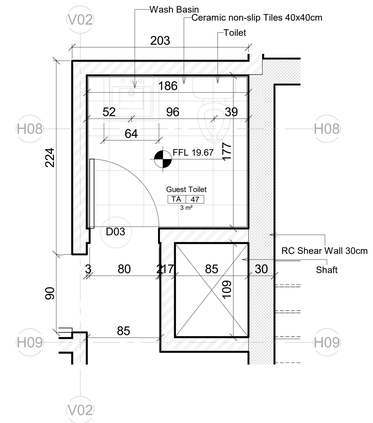

8 TOILET 8 - PLAN
1 : 25

ISSUES & REVISIONS

Revision Number	Revision Date	Revision Description

CLIENT:
MR. HUSSEIN REZEK

PROJECT NAME:
LAGOS WHITE SAND APPARTMENTS

CONSULTANT OFFICE
Java Design Concepts LTD


ACTIVITY	NAME	SIGNATURE
DESIGNED BY:		
DRAWN BY:		
APPROVED BY:		

DRAWING TITLE:
TYPICAL STAIRCASE DETAILS

DRAWING no:
A602


DATE: 10 JULY 2021

SCALE: 1/25
SIZE: A0

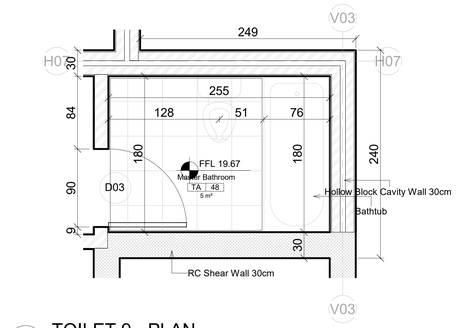


1 A603 TOILET 9 - PLAN

1 : 25

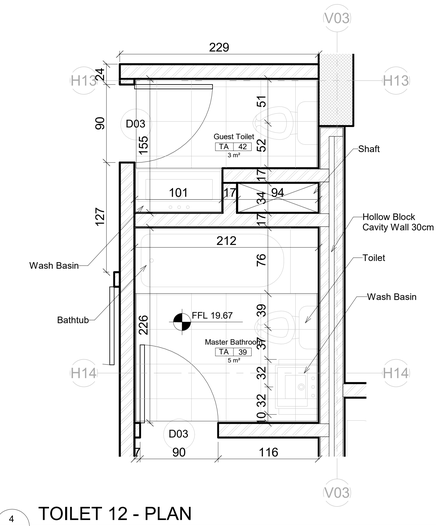


4 A603 TOILET 12 - PLAN

1 : 25

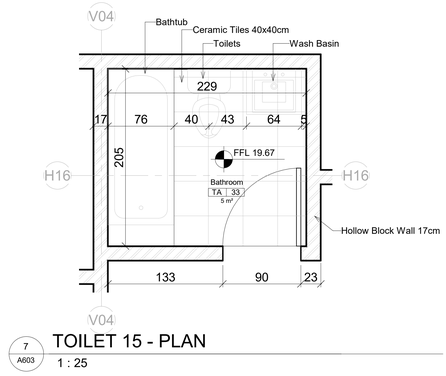


7 A603 TOILET 15 - PLAN

1 : 25

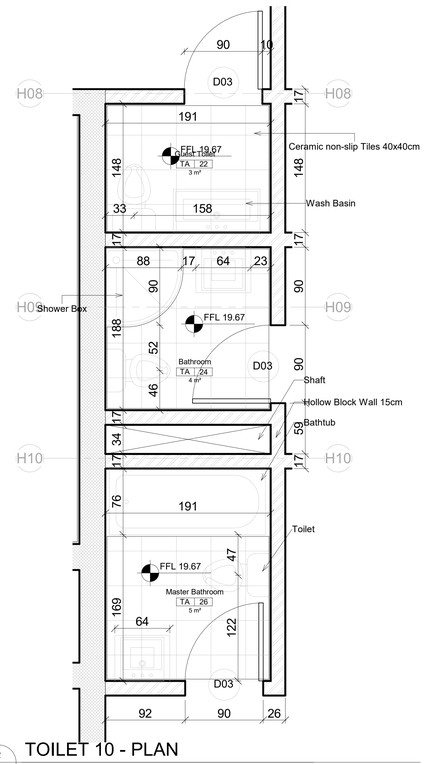


2 A603 TOILET 10 - PLAN

1 : 25

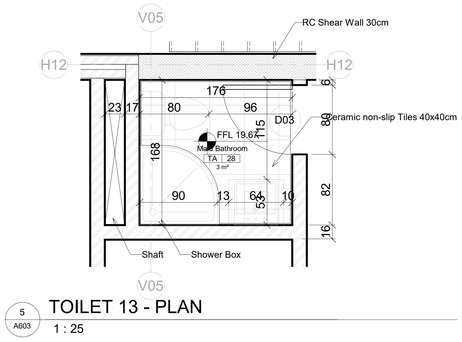


5 A603 TOILET 13 - PLAN

1 : 25

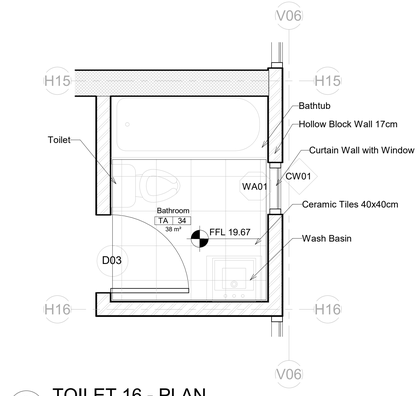


8 A603 TOILET 16 - PLAN

1 : 25

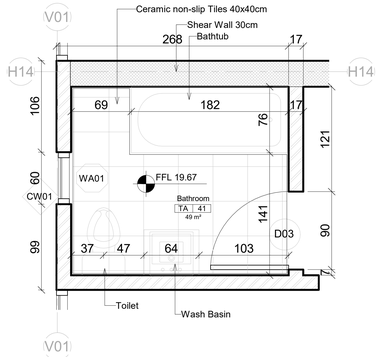

3 A603 TOILET 11 - PLAN

1 : 25

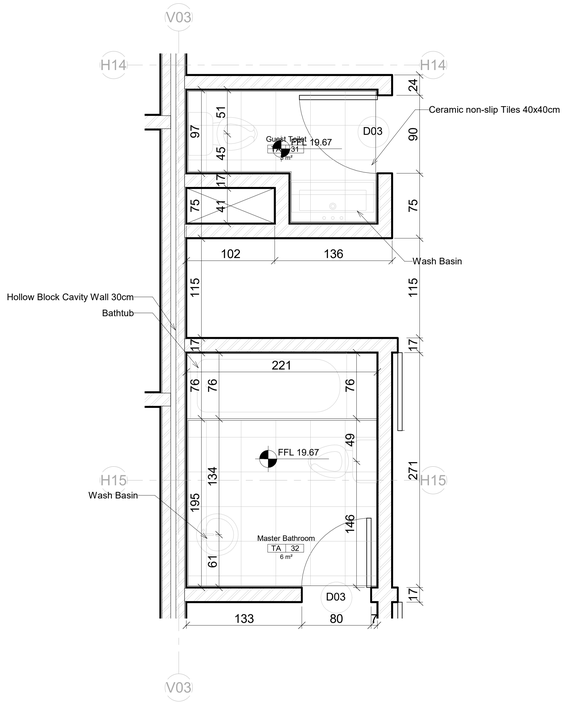

6 A603 TOILET 14 - PLAN

1 : 25

ISSUES & REVISIONS

Revision Number	Revision Date	Revision Description

CLIENT:

MR. HUSSEIN REZEK

PROJECT NAME:

LAGOS WHITE SAND APPARTMENTS

CONSULTANT OFFICE

Java Design Concepts LTD

ACTIVITY	NAME	SIGNATURE
DESIGNED BY:		
DRAWN BY:		
APPROVED BY:		

DRAWING TITLE:

TYPICAL STAIRCASE DETAILS


DRAWING no:

A603


DATE: 10 JULY 2021

SCALE: 1/25


SIZE: A0

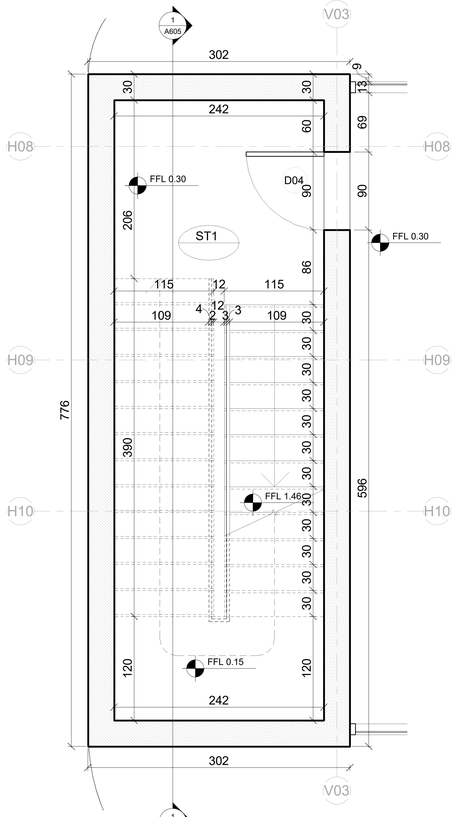


1 A604 Staircase Plan (Ground Floor)
1 : 25

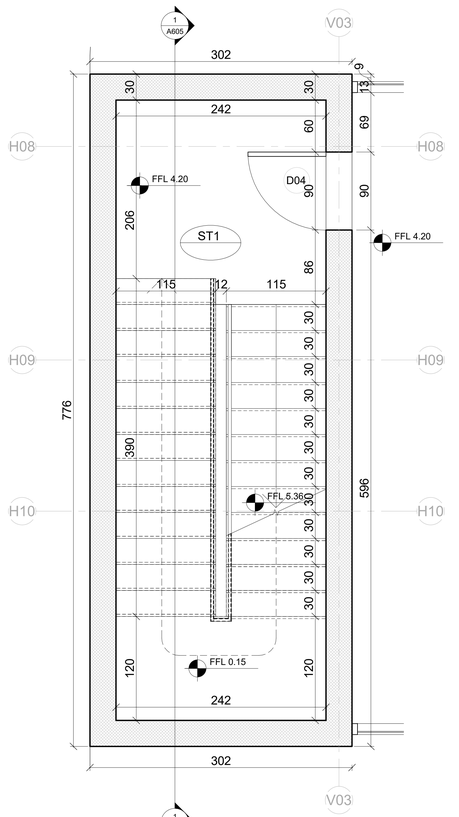


2 A604 Staircase Plan (First Floor)
1 : 25

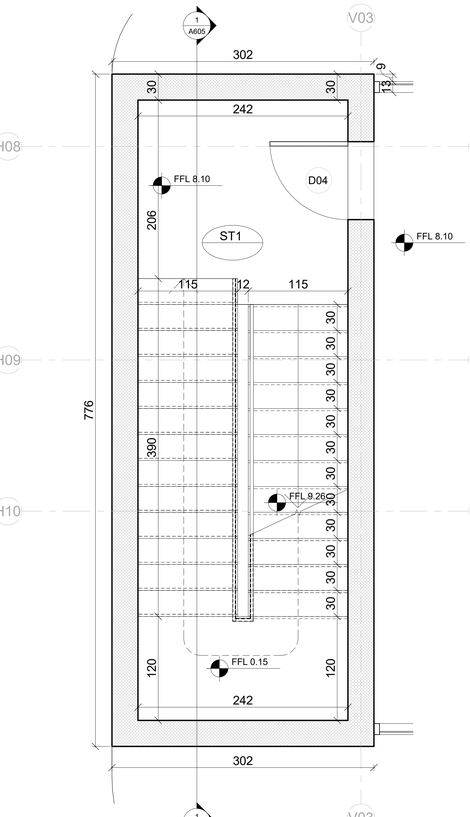


3 A604 Staircase Plan (Second Floor)
1 : 25

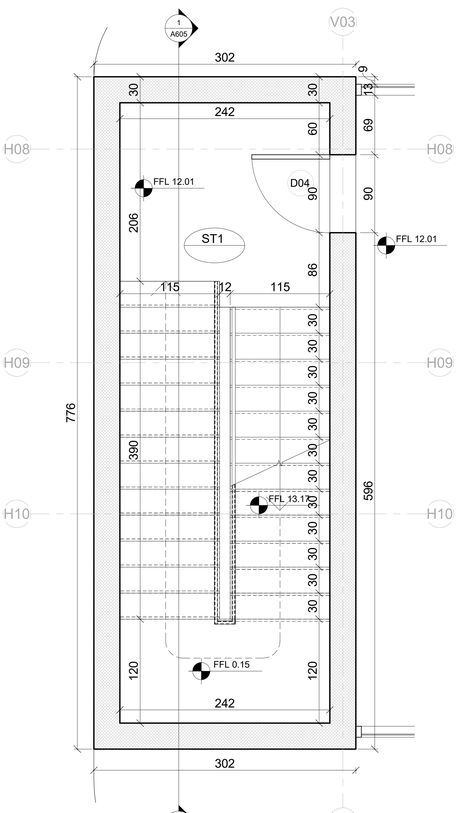

4 A604 Staircase Plan (Third Floor)
1 : 25

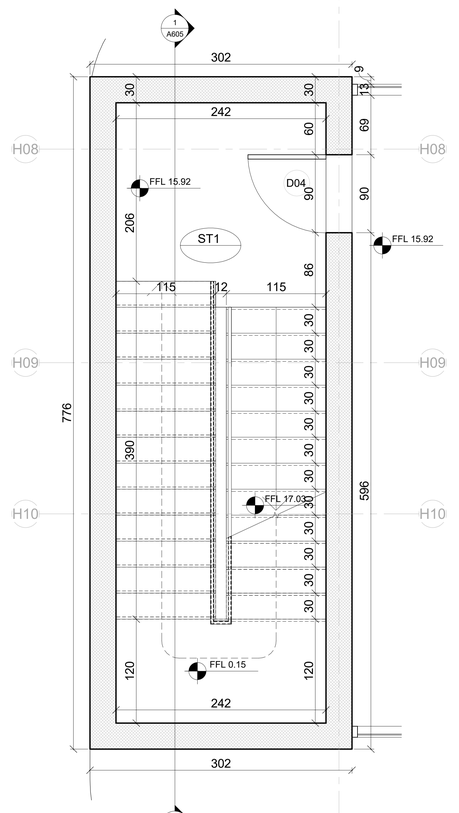

5 A604 Staircase Plan (Fourth Floor)
1 : 25

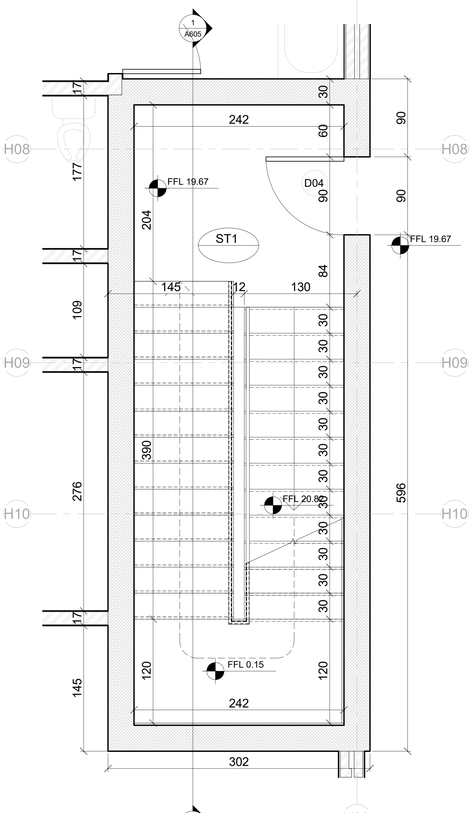

6 A604 Staircase Plan (Typical Floor)
1 : 25

ISSUES & REVISIONS

Revision Number	Revision Date	Revision Description

CLIENT:
MR. HUSSEIN REZEK

PROJECT NAME:
LAGOS WHITE SAND APPARTMENTS

CONSULTANT OFFICE
Java Design Concepts LTD


ACTIVITY	NAME	SIGNATURE
DESIGNED BY:		
DRAWN BY:		
APPROVED BY:		

DRAWING TITLE:
TYPICAL STAIRCASE DETAILS


DRAWING no:
A604

DATE: 10 JULY 2021


SCALE: 1/25
SIZE: A0

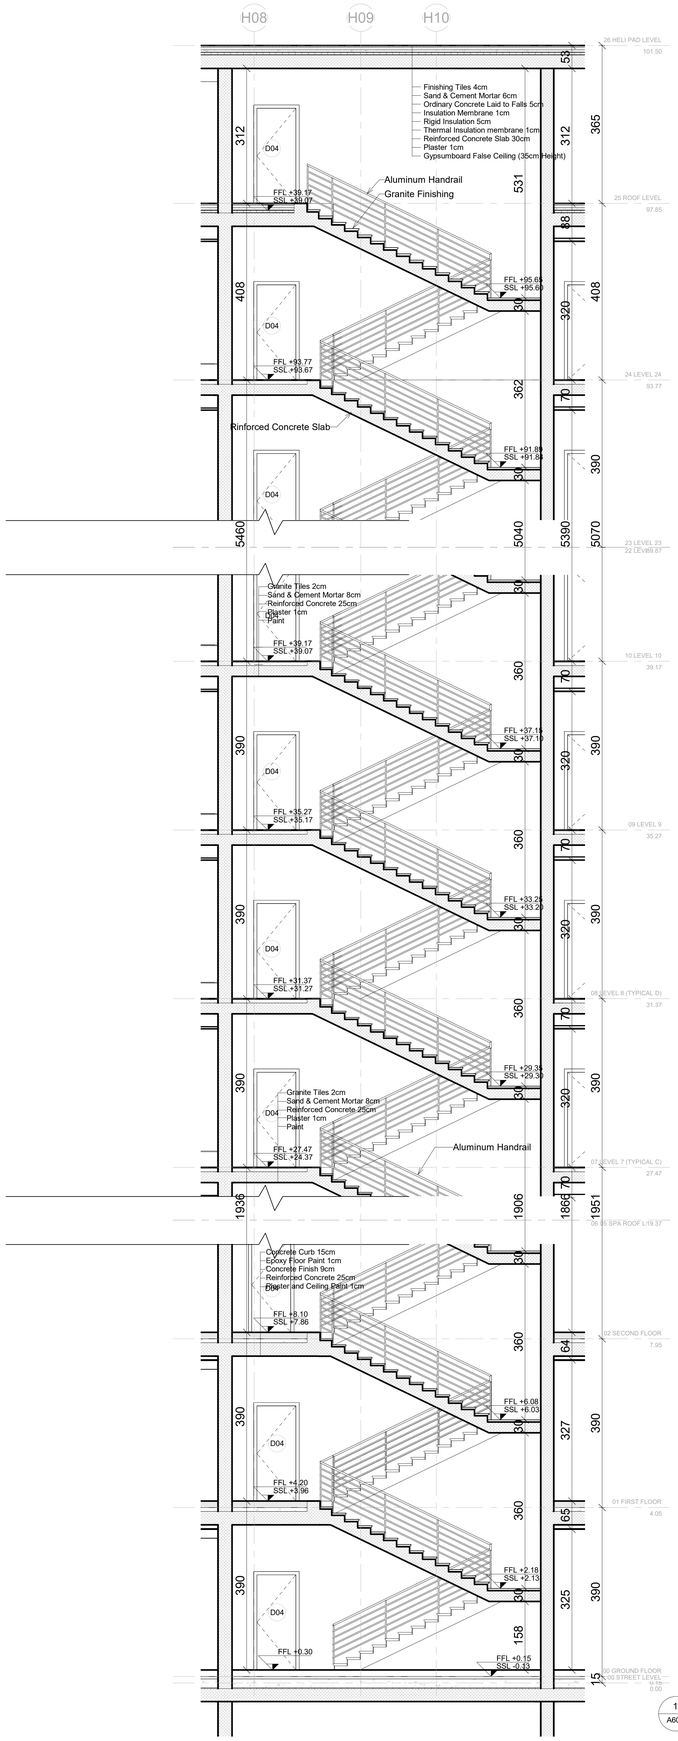


1 A605 **Staircase Section**
1 : 50

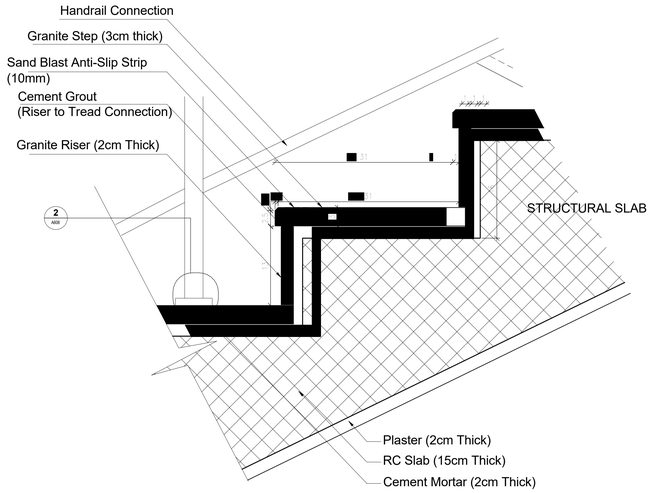


1 A608 **STAIRCASE DETAIL**
SCALE 1:5

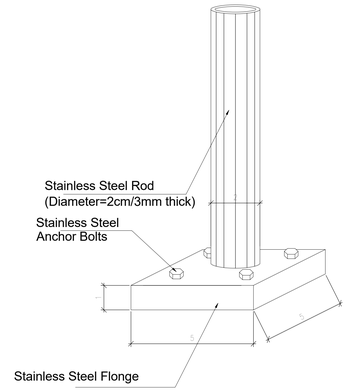

2 A608 **HANDRAIL DETAIL**
SCALE Isometric

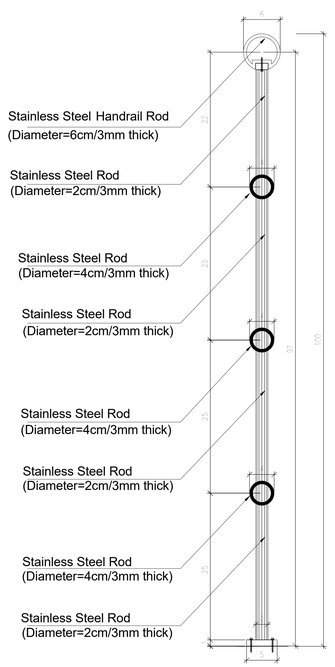

3 A608 **HANDRAIL DETAIL 2**
SCALE 1:5

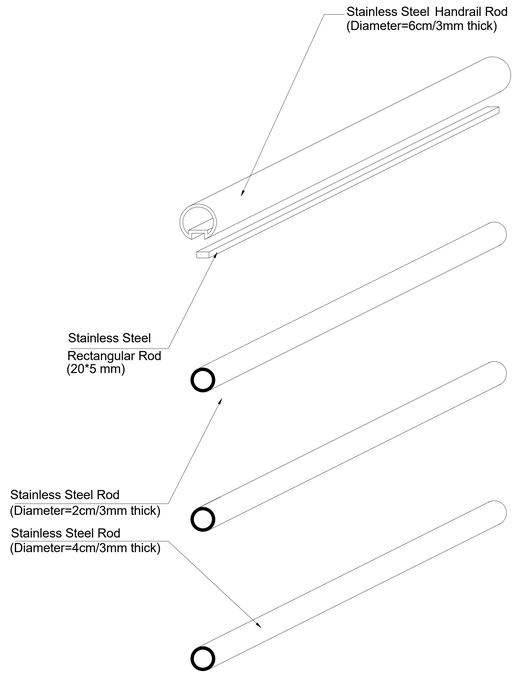

4 A608 **HANDRAIL DETAIL 3**
SCALE N.T.S

ISSUES & REVISIONS

Revision Number	Revision Date	Revision Description

CLIENT:
MR. HUSSEIN REZEK

PROJECT NAME:
LAGOS WHITE SAND APPARTMENTS

CONSULTANT OFFICE
Java Design Concepts LTD


ACTIVITY	NAME	SIGNATURE
DESIGNED BY:		
DRAWN BY:		
APPROVED BY:		

DRAWING TITLE:
TYPICAL STAIRCASE DETAILS


DRAWING no:
A605

DATE: 10 JULY 2021


SCALE: Varies
SIZE: A0

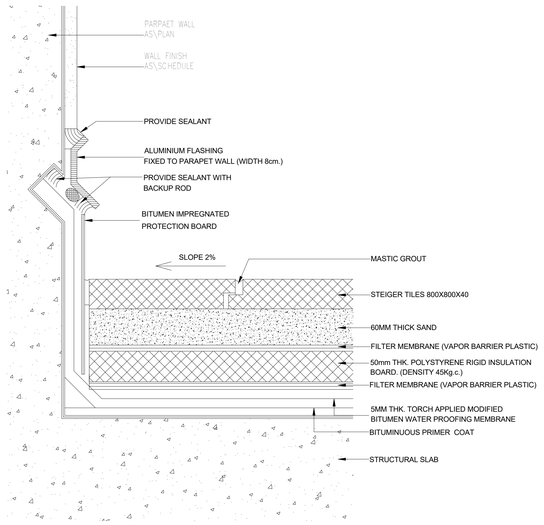


1 A701 **Waterproofing Detail at Roof Parapet**
SCALE 1:5

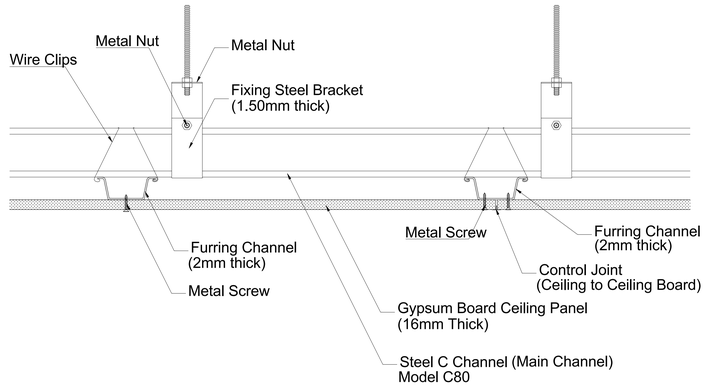


2 A701 **GYPSUM BOARD FALSE CEILING DETAIL**
SCALE 1:5

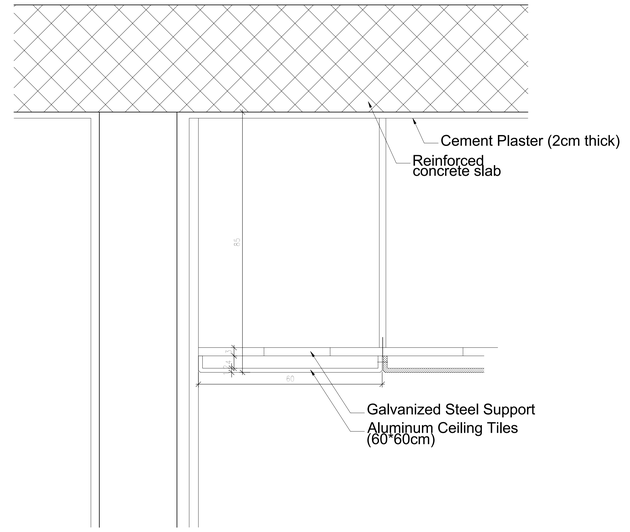


3 A701 **ALUMINUM TILES FALSE CEILING DETAIL**
SCALE 1:10

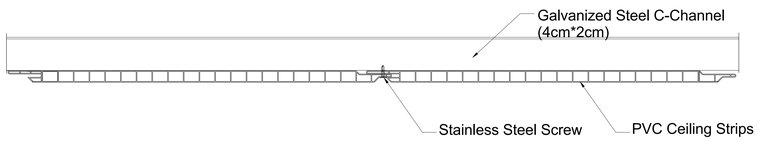


4 A701 **PVC FALSE CEILING DETAIL**
SCALE 1:2

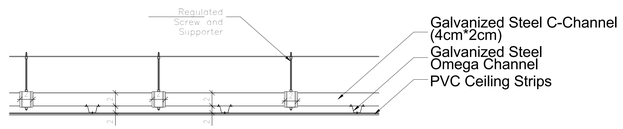

5 A701 **PVC FALSE CEILING SUPPORTERS DETAILS**
SCALE 1:2

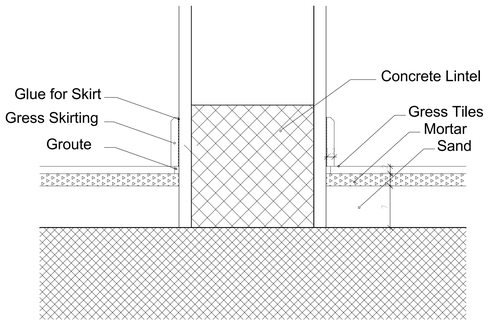

7 A701 **TILES DETAILS**
SCALE 1:5

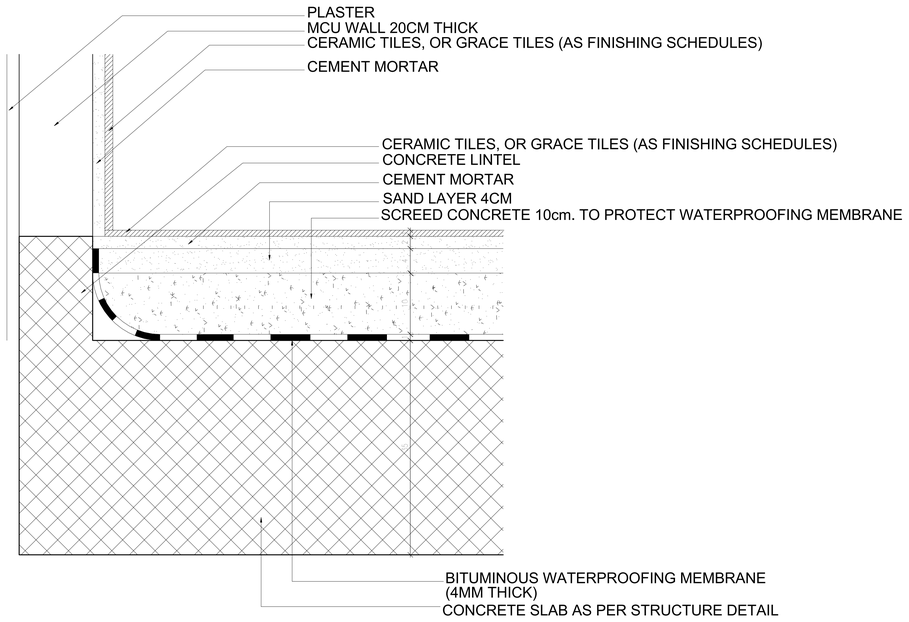

6 A701 **Wet Area Finishing and Insulation Detail**
SCALE 1:5

ISSUES & REVISIONS

Revision Number	Revision Date	Revision Description

CLIENT:
MR. HUSSEIN REZEK

PROJECT NAME:
LAGOS WHITE SAND APPARTMENTS

CONSULTANT OFFICE
Java Design Concepts LTD

ACTIVITY	NAME	SIGNATURE
DESIGNED BY:		
DRAWN BY:		
APPROVED BY:		

DRAWING TITLE:
TYPICAL DETAILS

DRAWING no:
A701

DATE: 10 JULY 2021

SCALE: Varies
SIZE: A0

GROUND FLOOR

ROOM NAME	No.	FLOOR	SKIRTING	WALL	CEILING
Elevator Lobby	GF-01	F3	S3	W2	C1
Security Room	GF-02	F3	S3	W2	C6
Mechanical Room	GF-03	F3	S3	W2	C6
Electric Room	GF-04	F3	S3	W2	C6
Electric Room	GF-05	F3	S3	W2	C6
Offices Hall	GF-06	F2	S2	W2	C4
Office 1	GF-07	F2	S2	W2	C4
Office 2	GF-08	F2	S2	W2	C4
Office 3	GF-09	F2	S2	W2	C4
Office 4	GF-10	F2	S2	W2	C4
Office 5	GF-11	F2	S2	W2	C4
Office 6	GF-12	F2	S2	W2	C4
Parking	GF-13	F5	S5	W2	C8

FIRST FLOOR

ROOM NAME	No.	FLOOR	SKIRTING	WALL	CEILING
Elevator Lobby	GF-01	F3	S3	W2	C1
Mechanical Room	GF-02	F3	S3	W2	C6
Electric Room	GF-03	F3	S3	W2	C6
Electric Room	GF-04	F3	S3	W2	C6
Offices Lobby	GF-05	F2	S2	W2	C4
Kitchenette	GF-06	F1		W1	C5
WC	GF-07	F1		W1	C5
Office 1	GF-08	F2	S2	W2	C4
Office 2	GF-09	F2	S2	W2	C4
Office 3	GF-10	F2	S2	W2	C4
Office 4	GF-11	F2	S2	W2	C4
Office 5	GF-12	F2	S2	W2	C4
Parking	GF-13	F5	S5	W2	C8

SECOND FLOOR

ROOM NAME	No.	FLOOR	SKIRTING	WALL	CEILING
Elevator Lobby	GF-01	F3	S3	W2	C1
Mechanical Room	GF-02	F3	S3	W2	C6
Electric Room	GF-03	F3	S3	W2	C6
Electric Room	GF-04	F3	S3	W2	C6
Parking	GF-13	F5	S5	W2	C8

THIRD FLOOR

ROOM NAME	No.	FLOOR	SKIRTING	WALL	CEILING
Elevator Lobby	GF-01	F3	S3	W2	C1
Mechanical Room	GF-02	F3	S3	W2	C6
Electric Room	GF-03	F3	S3	W2	C6
Electric Room	GF-04	F3	S3	W2	C6
Parking	GF-13	F5	S5	W2	C8

FOURTH FLOOR

ROOM NAME	No.	FLOOR	SKIRTING	WALL	CEILING
Elevator Lobby	GF-01	F3	S3	W2	C1
Mechanical Room	GF-02	F3	S3	W2	C6
Electric Room	GF-03	F3	S3	W2	C6
Electric Room	GF-04	F3	S3	W2	C6
Parking	GF-05	F5	S5	W2	C8
SPA Reception	GF-06	F2	S2	W2	C1
SPA Hall	GF-07	F2	S2	W2	C1
Changing Room	GF-08	F2	S2	W2	C5
Changing Room	GF-09	F2	S2	W2	C5
Jacuzzi	GF-10	F2	S2	W2	C5
Jacuzzi	GF-11	F2	S2	W2	C5
Jacuzzi	GF-12	F2	S2	W2	C5
Massage Room	GF-13	F1	S1	W2	C5
Massage Room	GF-14	F1	S1	W2	C5
Sauna	GF-15	F4		W3	C7
Sauna	GF-16	F4		W3	C7
Changing Room	GF-17	F1	S1	W2	C5
Gym	GF-18	F2	S2	W2	C1
Showers & Toilets	GF-19	F1		W1	C5

FINISHES DESCRIPTION

FLOORS

F1 40 x 40 x 1.2 cm non slip grace tiles, beige color, otherwise to be approved by owner.

F2 80x80 x 1.2 cm tiles, light gray color, otherwise to be approved by owner.

F3 Terrazo Tiles 60x60, light grey color, otherwise to be approved by owner.

F4 Wood Parque Floor 30cm Strips otherwise to be approved by owner.

F5 Concrete Finish and Epoxy Painting

F6 Ceramic Tiles 40x100 . non-slip. otherwise to be approved by owner.

F7 Ceramic Tiles 50x50 otherwise to be approved by owner.

F8 Ceramic Tiles 50x100 otherwise to be approved by owner.

SKIRTING

S1 40 x 40 x 1.2 cm non slip grace tiles, beige color, otherwise to be approved by owner.

S2 80x80 x 1.2 cm non slip grace tiles, light gray color, otherwise to be approved by owner.

S3 Terrazo Tiles 60x60, light grey color, otherwise to be approved by owner.

S4 Wood Parque Floor 30cm Strips otherwise to be approved by owner.

S5 Concrete Finish and Epoxy Painting

S6 Ceramic Tiles 40x100 . non-slip. otherwise to be approved by owner.

S7 Ceramic Tiles 50x50 otherwise to be approved by owner.

S8 Ceramic Tiles 50x100 otherwise to be approved by owner.

WALLS

W1 40 x 40 x 1.2 cm non slip grace tiles, beige color, otherwise to be approved by owner.

W2 Washable Emulsion Paint otherwise approved by the owner

W3 Wood Walls (Sauna)

CEILING

C1 Gypsum board false ceiling (15mm thick)

C2 Gypsumboard Perforated Ceiling 40x40

C3 Wooden Style PVC ceiling strips 600 mm wide (removable strips)

C4 Aluminium Acoustic ceiling tiles 600 x 600 mm (removable panels)

C5 Aluminium Acoustic ceiling tiles 400 x 400 mm (removable panels)

C6 Aluminium Acoustic ceiling tiles 30 x 30 mm (removable panels)

C7 Wooden Ceiling (Sauna)

C8 Plaster + Ceiling Paint

ISSUES & REVISIONS

Revision Number	Revision Date	Revision Description

CLIENT:
MR. HUSSEIN REZEK

PROJECT NAME:
LAGOS WHITE SAND APPARTMENTS

CONSULTANT OFFICE
Java Design Concepts LTD

ACTIVITY	NAME	SIGNATURE
DESIGNED BY:		
DRAWN BY:		
APPROVED BY:		

DRAWING TITLE:
FINISHING SCHEDULE 1

DRAWING no:
A801

DATE: 10 JULY 2021

SCALE:

SIZE: A0

TYPICAL FLOOR (APPARTMENTS)

ROOM NAME	No.	FLOOR	SKIRTING	WALL	CEILING
Main Hall	GF-01	F7-F8	S8	W2	C1-C3
Kitchen	GF-02	F4	S4	W4	C1
Living &Dining	GF-03	F2	S2	W2	C1
Guest Toilet	GF-04	F1	-	W1	C2
Master Bathroom	GF-05	F1	-	W1	C2
Master Bedroom	GF-06	F4	S4	W2	C1
Bedroom	GF-07	F4	S4	W2	C1
Bathroom	GF-08	F1	-	W1	C2
Guest Toilet	GF-09	F1	-	W1	C2
Master Bathroom	GF-10	F1	-	W1	C2
Master Bedroom	GF-11	F4	S4	W2	C1
Bathroom	GF-12	F1	-	W1	C2
Bedroom	GF-13	F4	S4	W2	C1
Bedroom	GF-14	F4	S4	W2	C1
Bathroom	GF-15	F1	-	W1	C2
Living & Dining	GF-16	F2	S2	W2	C1
Maid Room	GF-17	F1	-	W1	C2
Maid Bathroom	GF-18	F1	S1	W2	C2
Kitchen	GF-19	F4	S4	W4	C1
Kitchen	GF-20	F4	S4	W4	C1
Living & Dining	GF-21	F2	S2	W2	C1
Guest Toilet	GF-22	F1	-	W1	C2
Bedroom	GF-23	F4	S4	W2	C1
Bathroom	GF-24	F1	-	W1	C2
Master Bedroom	GF-25	F4	S4	W2	C1
Master Bathroom	GF-26	F1	-	W1	C2
Kitchen	GF-27	F4	S4	W4	C1
Maid Bathroom	GF-28	F1	-	W1	C2
Maid Room	GF-29	F1	S1	W2	C2
Living & Dining	GF-30	F2	S2	W2	C1
Guest Toilet	GF-31	F1	-	W1	C2
Master Bathroom	GF-32	F1	-	W1	C2
Bathroom	GF-33	F1	-	W1	C2
Bathroom	GF-34	F1	-	W1	C2
Bedroom	GF-35	F4	S4	W2	C1
Bedroom	GF-36	F4	S4	W2	C1
Master Bedroom	GF-37	F4	S4	W2	C1
Master Bedroom	GF-38	F4	S4	W2	C1
Master Bathroom	GF-39	F1	-	W1	C2
Bedroom	GF-40	F4	S4	W2	C1
Bathroom	GF-41	F1	-	W1	C2
Guest Toilet	GF-42	F1	-	W1	C2
Living & Dining	GF-43	F2	S2	W2	C1
Kitchen	GF-44	F4	S4	W4	C1
Living Kitchen Dining	GF-45	F2	S2	W2	C1
Master Bedroom	GF-46	F4	S4	W2	C1
Guest Toilet	GF-47	F1	-	W1	C2
Master Bedroom	GF-48	F4	S4	W2	C1

FINISHES DESCRIPTION

FLOORS

F1 40 x 40 x 1.2 cm non slip grace tiles, beige color, otherwise to be approved by owner.

F2 80x80 x 1.2 cm tiles, light gray color, otherwise to be approved by owner.

F3 Terrazo Tiles 60x60, light grey color, otherwise to be approved by owner.

F4 Wood Parque Floor 30cm Strips otherwise to be approved by owner.

F5 Concrete Finish and Epoxy Painting

F6 Ceramic Tiles 40x100 . non-slip. otherwise to be approved by owner.

F7 Ceramic Tiles 50x50 otherwise to be approved by owner.

F8 Ceramic Tiles 50x100 otherwise to be approved by owner.

SKIRTING

S1 40 x 40 x 1.2 cm non slip grace tiles, beige color, otherwise to be approved by owner.

S2 80x80 x 1.2 cm non slip grace tiles, light gray color, otherwise to be approved by owner.

S3 Terrazo Tiles 60x60, light grey color, otherwise to be approved by owner.

S4 Wood Parque Floor 30cm Strips otherwise to be approved by owner.

S5 Concrete Finish and Epoxy Painting

S6 Ceramic Tiles 40x100 . non-slip. otherwise to be approved by owner.

S7 Ceramic Tiles 50x50 otherwise to be approved by owner.

S8 Ceramic Tiles 50x100 otherwise to be approved by owner.

WALLS

W1 40 x 40 x 1.2 cm non slip grace tiles, beige color, otherwise to be approved by owner.

W2 Washable Emulsion Paint otherwise approved by the owner

W3 Wood Walls (Sauna)

W4 40X100 Ceramic Tiles

CEILING

C1 Gypsum board false ceiling (15mm thick)

C2 Gypsumboard Perforated Ceiling 40x40

C3 Wooden Style PVC ceiling strips 300 mm wide (removable strips)

C4 Aluminium Acoustic ceiling tiles 600 x 600 mm (removable panels)

C5 Aluminium Acoustic ceiling tiles 400 x 400 mm (removable panels)

C6 Aluminium Acoustic ceiling tiles 30 x 30 mm (removable panels)

C7 Wooden Ceiling (Sauna)

C8 Plaster + Ceiling Paint

ISSUES & REVISIONS

Revision Number	Revision Date	Revision Description

CLIENT:
MR. HUSSEIN REZEK

PROJECT NAME:
LAGOS WHITE SAND APPARTMENTS

CONSULTANT OFFICE
Java Design Concepts LTD

ACTIVITY	NAME	SIGNATURE
DESIGNED BY:		
DRAWN BY:		
APPROVED BY:		

DRAWING TITLE:
FINISHING SCHEDULE 2

DRAWING no:
A802

DATE: 10 JULY 2021

SCALE:

SIZE: A0